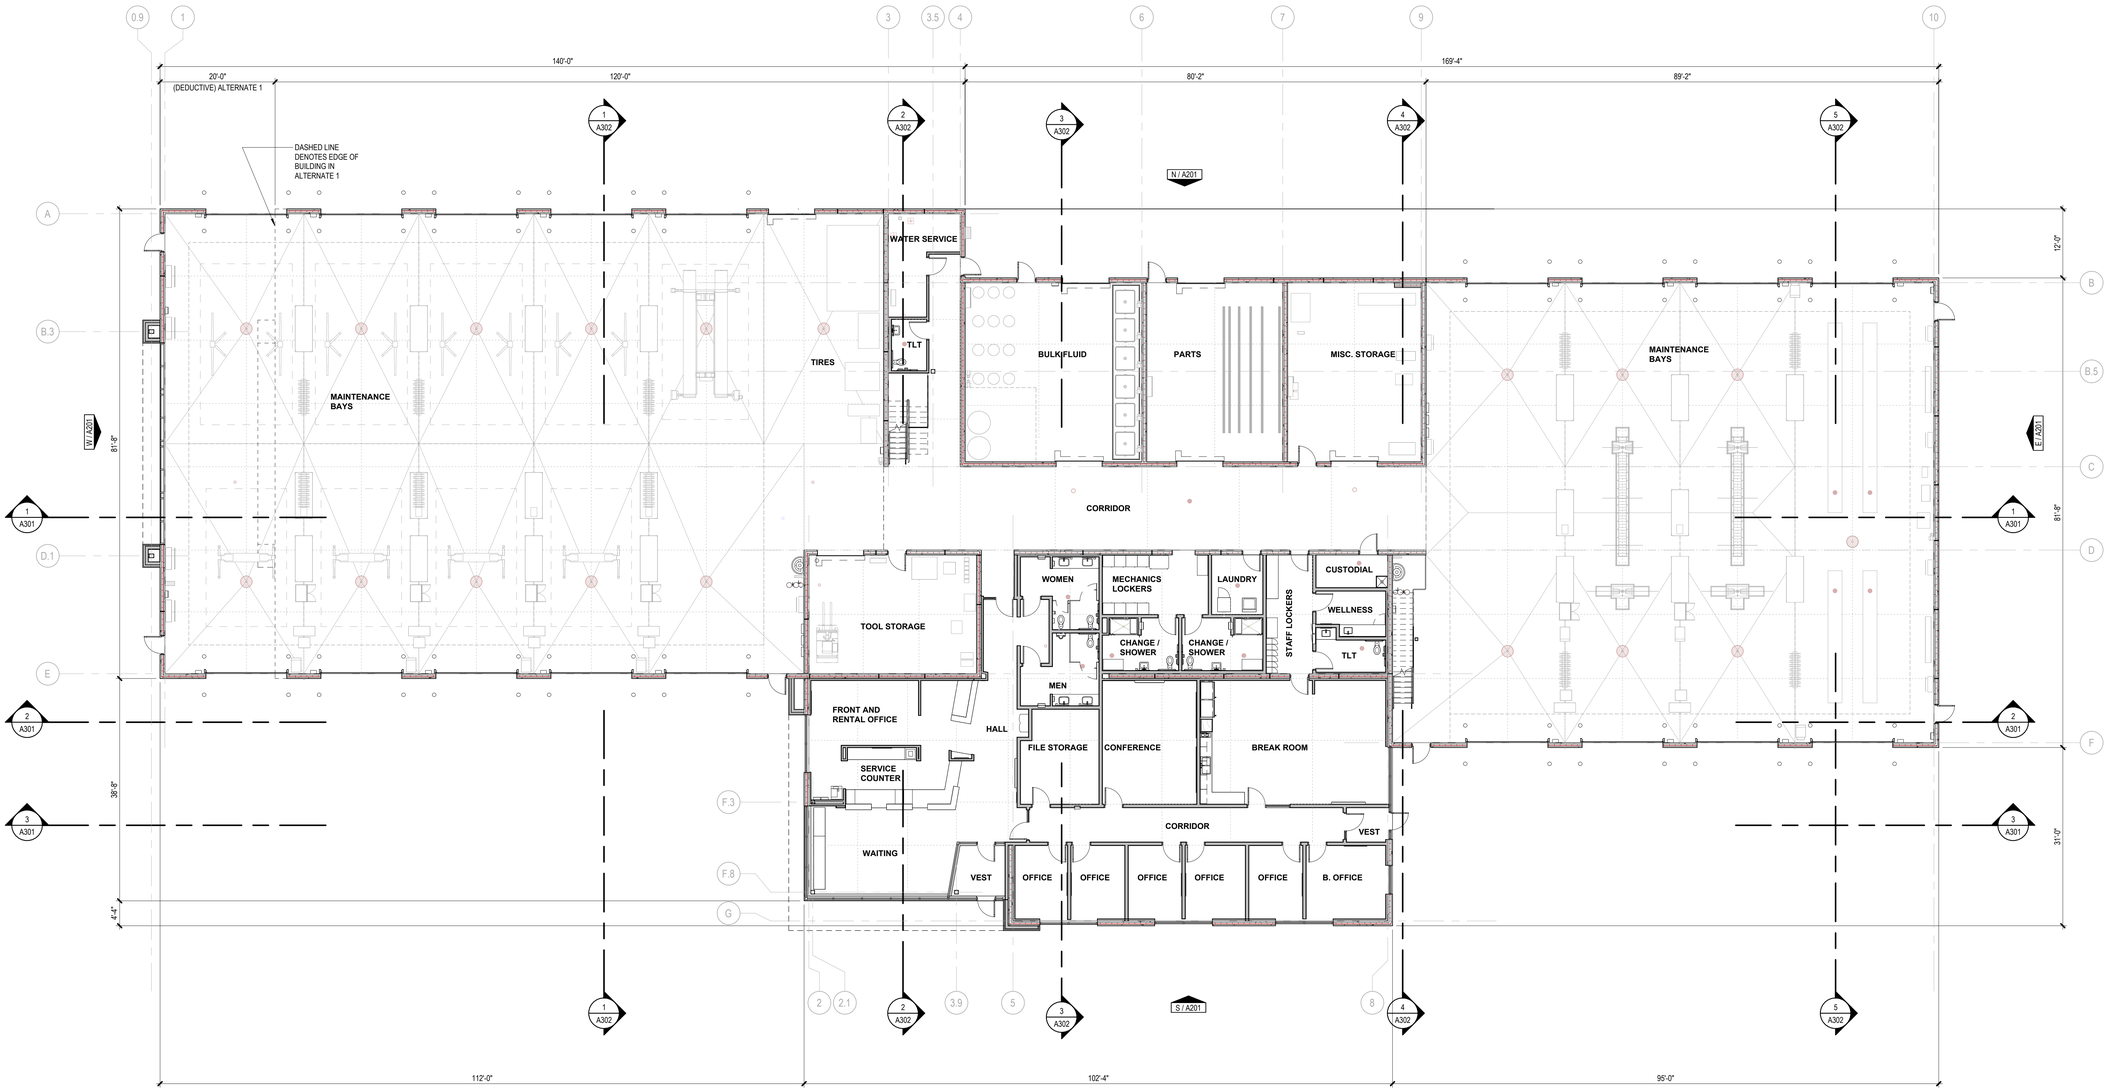


OVERALL MAIN LEVEL PLAN

3/32" = 1'-0"

PROGRESSIVE AE, INC.
PROGRESSIVE COMPANIES
Charlotte, NC | Detroit, MI | Grand Rapids, MI
weareprogressive.com
Progressive Companies Project Number: 71470024

GENERAL NOTES

1. DO NOT SCALE DRAWINGS.
2. FINISH FLOOR ELEVATION = 100' - 0". REFER TO CIVIL DRAWINGS FOR SITE DATUM ELEVATION EQUIVALENT.
3. BEGINNING WORK INDICATES THAT THE CONTRACTOR HAS ACCEPTED AND VERIFIED EXISTING CONDITIONS.
4. REFER TO CODE COMPLIANCE DRAWING(S) FOR LOCATIONS OF RATED ASSEMBLIES AND CODE SUMMARY.
5. ABBREVIATIONS, TYPICAL MOUNTING DIMENSIONS, AND ANNOTATION SYMBOLOGY ARE SHOWN ON GENERAL INFORMATION DRAWINGS.
6. WALL DIMENSIONS ARE TO FACE OF MASONRY, FACE OF CONCRETE, FACE OF STUDS, COLUMN CENTERLINE AS SHOWN OR EXISTING CONSTRUCTION UNLESS OTHERWISE NOTED.
7. ALL DIMENSIONS ARE PERPENDICULAR AND PARALLEL, UNLESS NOTED OTHERWISE.
8. PATCH ALL DISTURBED SURFACES WITH MATERIALS TO MATCH ADJACENT SURFACE CONSTRUCTION.
9. PROVIDE APPROVED SMOKE/FIRESTOPPING ASSEMBLIES AT ALL MECHANICAL AND ELECTRICAL PENETRATIONS THROUGH FIRE RATED AND SMOKE RESISTANT PARTITIONS.
10. MAINTENANCE EQUIPMENT AND FURNITURE IS SHOWN HALFTONE FOR REFERENCE ONLY. REFER TO EQUIPMENT DRAWINGS FOR ADDITIONAL INFORMATION.
11. REFER TO INTERIOR FINISH PLANS FOR FINISHES INCLUDING WALL PROTECTION ITEMS.
12. REFER TO SPECIFICATION SECTION 10 1400 FOR REQUIRED SIGNAGE AND MSU SIGNAGE STANDARDS.

Infrastructure Planning and Facilities

MICHIGAN STATE UNIVERSITY

MICHIGAN STATE UNIVERSITY
Transportation Services Garage - Construct Original Building
MSU PROJ. NO. CP25063
169 SERVICE RD, EAST LANSING, MI 48824

STATE OF MICHIGAN
ERIC EDWARD BILLER
ARCHITECT
No. 1301056364
07/31/2025
REGISTERED ARCHITECT

This item has been electronically signed and sealed by Eric E. Biller using a Digital Signature and date. Printed copies of this document are not considered signed and sealed and the signature must be verified on any electronic copies.


MSU PROJ. NO.	CP25063
PRJ. MGR.	J. VANZEE
ARCH.	D. LAUNSTEIN
MECH.	R. WINKLER
ELEC.	K. BEACH
CIVIL	T. OSMAN
L.A.	K. BURKS
INT. DES.	D. WHITBECK
CONST. REP.	
APPR.	D. LAUNSTEIN
DATE	07/10/26
SCALE	AS INDICATED

ISSUANCE
07/10/2026 95% CONSTRUCTION DOCUMENTS
07/30/2026 CONSTRUCTION DOCUMENTS

OVERALL MAIN LEVEL PLAN

A101

7/13/2026 8:14:05 AM Autodesk Docs://71470024 - MSU New Transportation Services Garage/71470024-MSUTS-ARCH.rvt
3D - A101
EXTERNAL MAIN LEVEL PLAN
THIS DOCUMENT HAS BEEN PREPARED BY PROGRESSIVE AE, INC. AS AN INSTRUMENT OF SERVICE, AND PROGRESSIVE AE, INC. SHALL RETAIN ALL COMMON LAW, STATUTORY AND OTHER RESERVED RIGHTS, INCLUDING THE COPYRIGHT HEREIN.

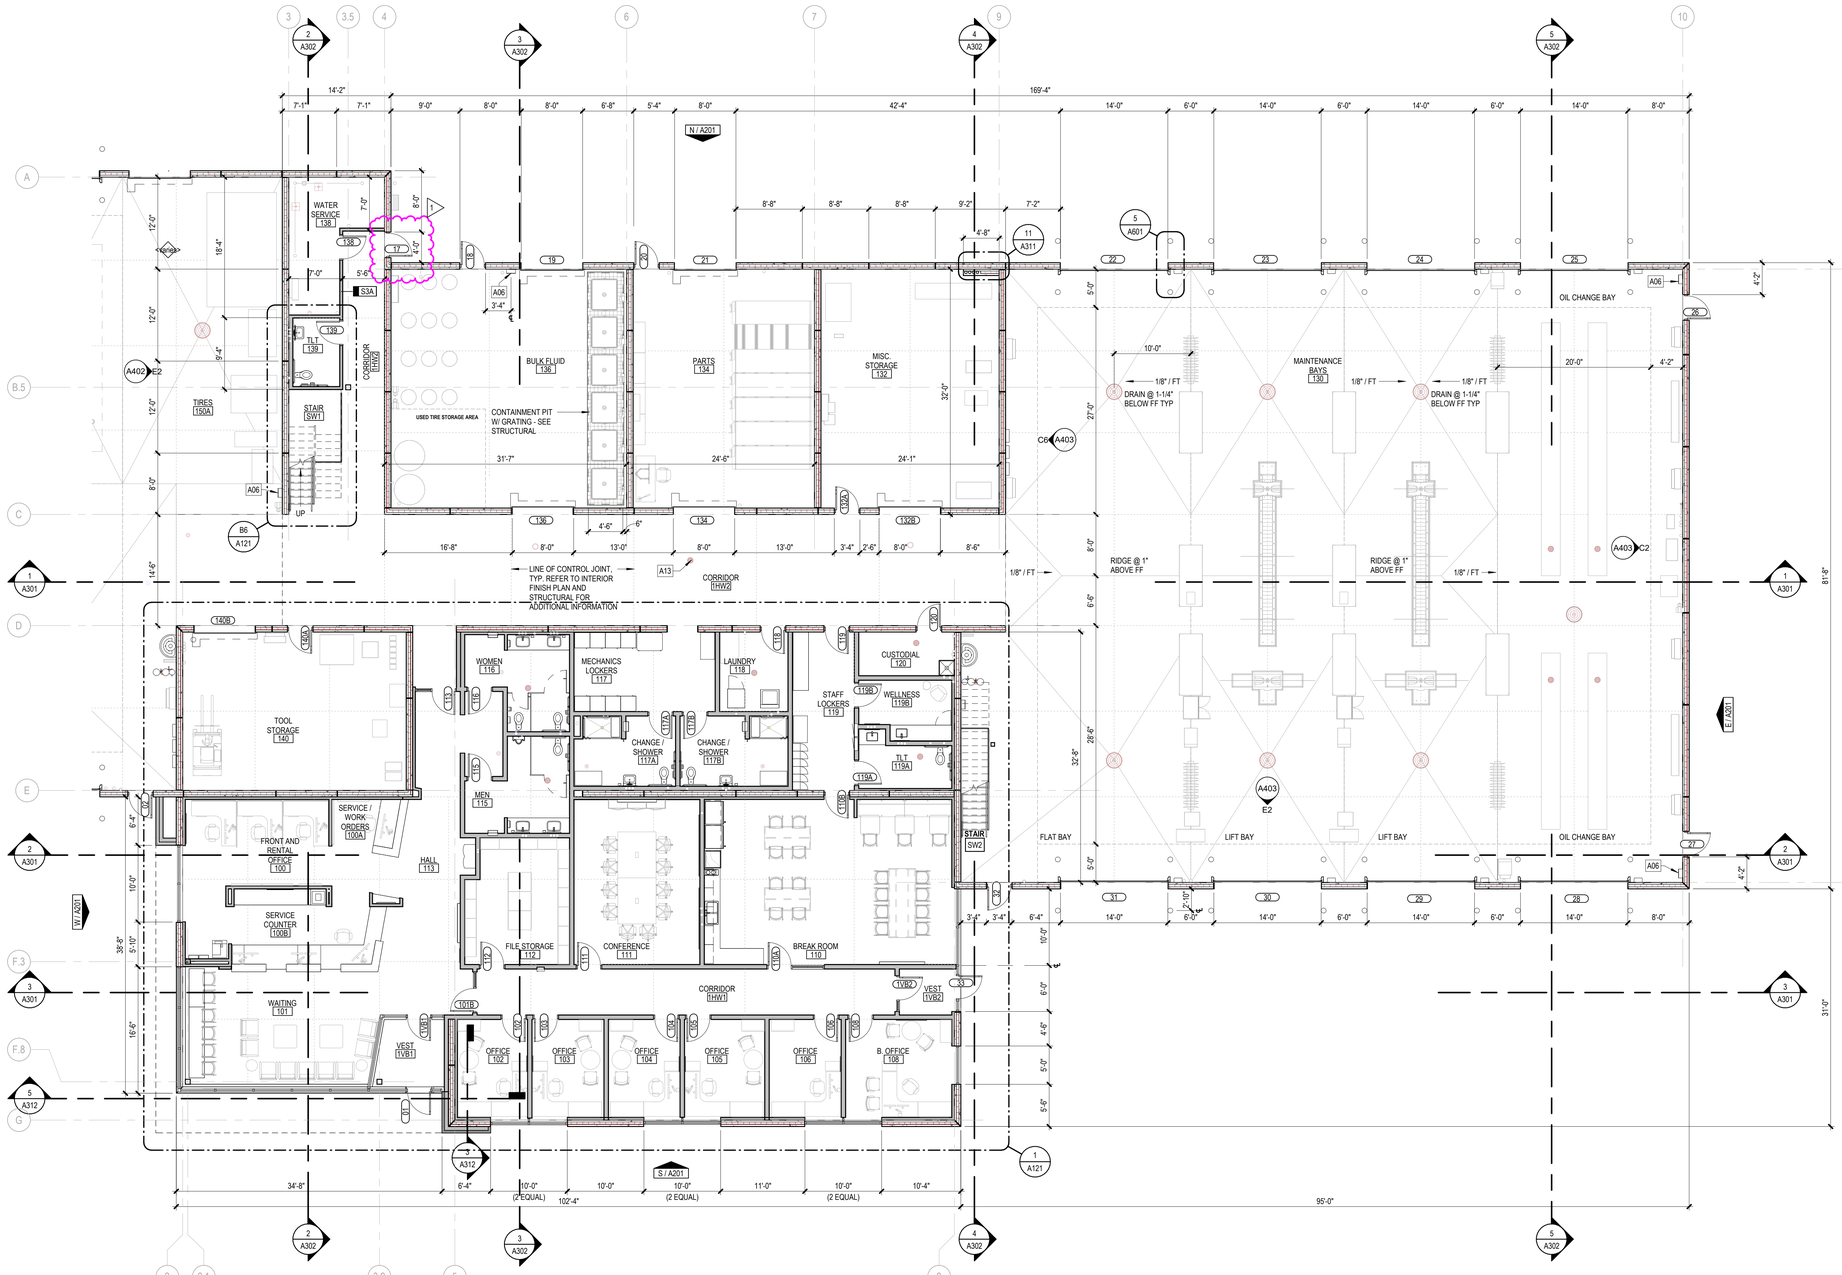

MAIN LEVEL PLAN - PART A

1/8" = 1'-0"

PROGRESSIVE AE, INC.

PROGRESSIVE COMPANIES

Charlotte, NC | Detroit, MI | Grand Rapids, MI

weareprogressive.com

Progressive Companies Project Number: 71470024

Infrastructure Planning and Facilities

MICHIGAN STATE UNIVERSITY

GENERAL NOTES

1. DO NOT SCALE DRAWINGS.
2. FINISH FLOOR ELEVATION = 100' - 0". REFER TO CIVIL DRAWINGS FOR SITE DATUM ELEVATION EQUIVALENT.
3. BEGINNING WORK INDICATES THAT THE CONTRACTOR HAS ACCEPTED AND VERIFIED EXISTING CONDITIONS.
4. REFER TO CODE COMPLIANCE DRAWING(S) FOR LOCATIONS OF RATED ASSEMBLIES AND CODE SUMMARY.
5. ABBREVIATIONS, TYPICAL MOUNTING DIMENSIONS, AND ANNOTATION SYMBOLOGY ARE SHOWN ON GENERAL INFORMATION DRAWINGS.
6. WALL DIMENSIONS ARE TO FACE OF MASONRY, FACE OF CONCRETE. FACE OF STUDS, COLUMN CENTERLINE AS SHOWN OR EXISTING CONSTRUCTION UNLESS OTHERWISE NOTED.
7. ALL DIMENSIONS ARE PERPENDICULAR AND PARALLEL, UNLESS NOTED OTHERWISE.
8. PATCH ALL DISTURBED SURFACES WITH MATERIALS TO MATCH ADJACENT SURFACE CONSTRUCTION.
9. PROVIDE APPROVED SMOKE/FIRESTOPPING ASSEMBLIES AT ALL MECHANICAL AND ELECTRICAL PENETRATIONS THROUGH FIRE RATED AND SMOKE RESISTANT PARTITIONS.
10. MAINTENANCE EQUIPMENT AND FURNITURE IS SHOWN HALFTONE FOR REFERENCE ONLY. REFER TO EQUIPMENT DRAWINGS FOR ADDITIONAL INFORMATION.
11. REFER TO INTERIOR FINISH PLANS FOR FINISHES INCLUDING WALL PROTECTION ITEMS.
12. REFER TO SPECIFICATION SECTION 10 1400 FOR REQUIRED SIGNAGE AND MSU SIGNAGE STANDARDS.

INTERIOR PARTITION GENERAL NOTES

NEW STUD WALL CONSTRUCTION

NEW PRECAST WALL CONSTRUCTION

1. CONSTRUCT ALL WALLS TIGHT TO DECK ABOVE AND EXTEND INTO DECK FLUTES AND WEBS OF STEEL MEMBERS UNLESS OTHERWISE NOTED.
2. PROVIDE DEFLECTION TRACK AT THE TOP OF ALL INTERIOR NON-BEARING METAL STUD WALLS CAPABLE OF ACCOMMODATING 1" ROOF/FLOOR DEFLECTION. REFER TO DETAIL A/A121 FOR HEAD OF WALL CONDITION.
3. REFER TO CODE COMPLIANCE PLAN FOR RATED WALL LOCATIONS. FIRE RATED AND SMOKE RESISTANT ASSEMBLIES SHALL BE CONTINUOUS, WITH OTHER PARTITIONS ABUTTING THEM.
4. PROVIDE FIRESTOPPING/ SMOKE SEALANT AT ALL PENETRATIONS THROUGH FIRE RATED AND SMOKE RESISTANT ASSEMBLIES.
5. PROVIDE ACOUSTICAL SEALANT AT ALL WALLS WITH ACOUSTICAL INSULATION.
6. PROVIDE 5/8" WATER RESISTANT GYPSUM WALLBOARD AT ALL WALLS OF TOILET ROOMS, WALLS RECEIVING TILE, AND WALLS BEHIND AND ADJACENT TO SINKS.
7. PROVIDE 5/8 TILE BACKER AT ALL WALLS OF SHOWER ENCLOSURES.
8. ALL WALLS ARE TYPE **S6A** W/ ACOUSTICAL INSULATION UNLESS NOTED OTHERWISE.
9. REFER TO STRUCTURAL AND DETAILS FOR HEIGHT/EXTENT OF INTERIOR PRECAST PARTITIONS

INTERIOR PARTITION TAG LEGEND

CORE MATERIAL
S - STEEL STUDS

CORE SIZE (NOMINAL)

S6A

ACOUSTICAL INSULATION
PROVIDE ACOUSTICAL INSULATION AT TAGGED LOCATIONS

PARTITION TYPE SUFFIX
REFER TO SCHEDULE BELOW

S	
0	7/8"
1	1 5/8"
2	2 1/2"
3	3 5/8"
4	4"
5	
6	6"
7	
8	8" CFMF
9	
10	
11	
12	


INTERIOR PARTITION TYPE SUFFIXES

A	5/8" GYPSUM BOARD ON BOTH SIDES; EXTEND TO DECK (OR HARD CEILING WHERE IT OCCURS)
AV	SAME AS PARTITION TYPE "A" WITH ADDED SHEET VAPOR RETARDER ON TAGGED SIDE
D	5/8" GYPSUM BOARD ON ROOM SIDE ONLY; EXTEND TO DECK
DV	SAME AS PARTITION TYPE "D" WITH ADDED SHEET VAPOR RETARDER ON TAGGED SIDE
E	5/8" GYPSUM BOARD ON ROOM SIDE ONLY; EXTEND TO 6" ABOVE CEILING (OR HARD CEILING WHERE IT OCCURS)

KEYNOTES

NUMBER	NOTE
A06	SURFACE-MOUNTED FIRE EXTINGUISHER CABINET
A13	SLOPE FLOOR 1/8" PER FT WITHIN 3'-0" OF DRAIN PERIMETER

KEY PLAN

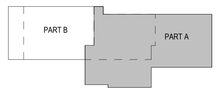

MICHIGAN STATE UNIVERSITY
Transportation Services Garage - Construct Original Building

MSU PROJ. NO. CP25063

169 SERVICE RD, EAST LANSING, MI 48824

MSU PROJ. NO.	CP25063
PRJ. MGR.	J. VANZEE
ARCH.	D. LAUNSTEIN
MECH.	R. WINKLER
ELEC.	K. BEACH
CIVIL	T. OSMAN
L.A.	K. BURKS
INT. DES.	D. WHITBECK
CONST. REP.	
APPR.	
DATE	09/30/2026
SCALE	AS INDICATED

ISSUANCE


	07/10/2026	95% CONSTRUCTION DOCUMENTS
	07/30/2026	CONSTRUCTION DOCUMENTS
1	09/30/2026	BULLETIN 01

MAIN LEVEL PLAN - PART A

A101A

THIS DOCUMENT HAS BEEN PREPARED BY PROGRESSIVE AE, INC. AE AS INSTRUMENTS OF SERVICE, AND PROGRESSIVE AE, INC. SHALL RETAIN ALL COMMON LAW, STATUTORY AND OTHER RESERVED RIGHTS, INCLUDING THE COPYRIGHT THERETO.

9/30/2026 3:56:29 AM Autodesk Docs://71470024 - MSU New Transportation Services Garage/71470024-MSUTS-ARCH.rvt
SK_A101A
MAIN LEVEL PLAN - PART A

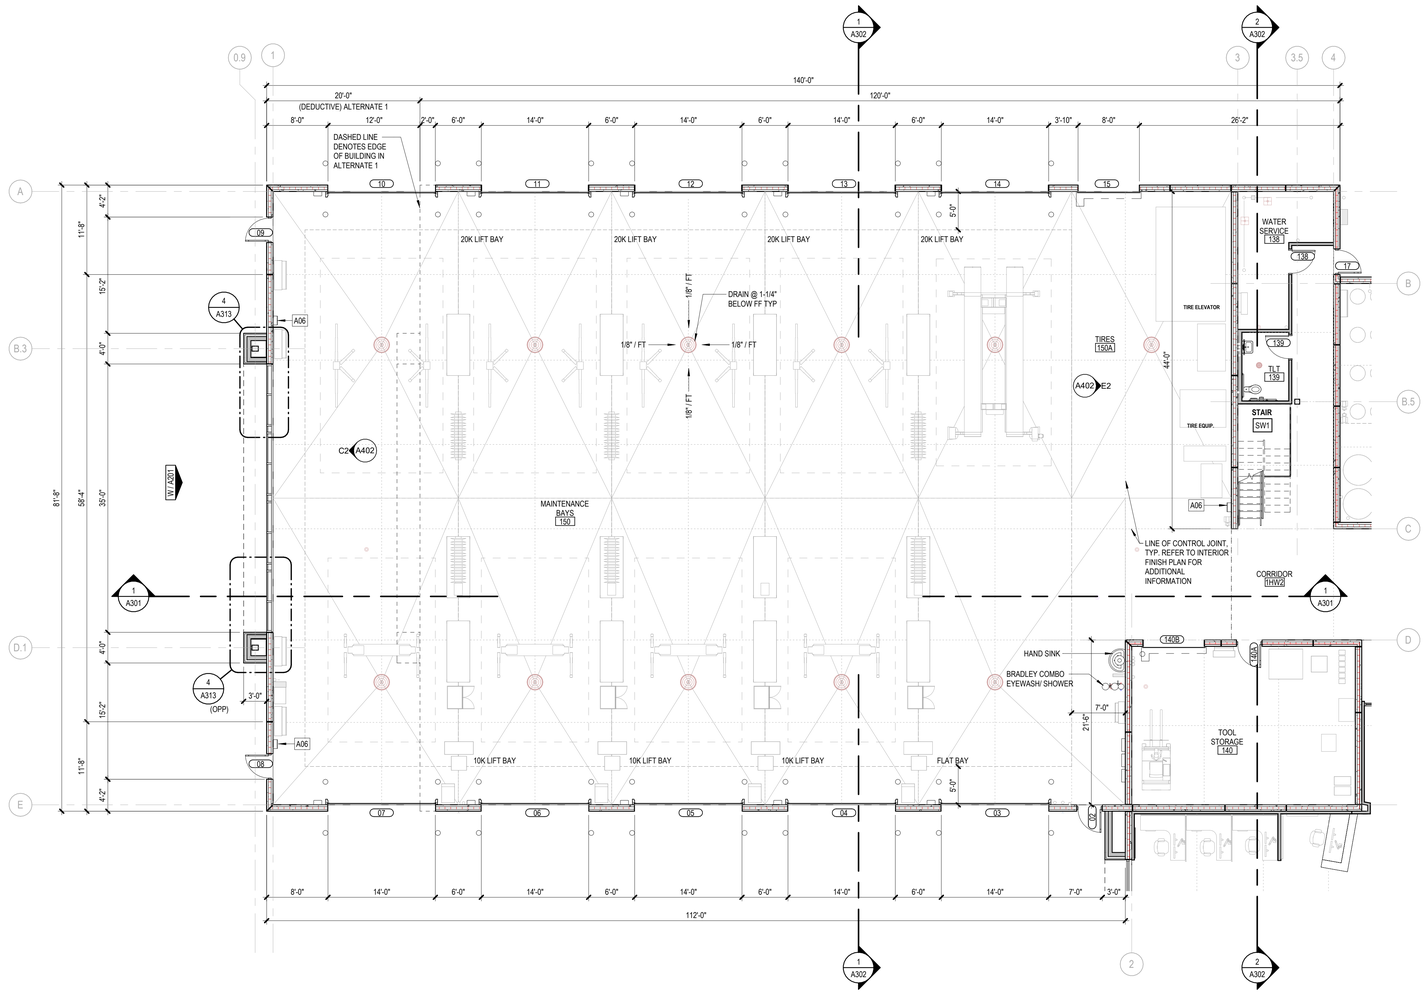

MAIN LEVEL PLAN - PART B

1/8" = 1'-0"

PROGRESSIVE AE, INC.

PROGRESSIVE COMPANIES

Charlotte, NC | Detroit, MI | Grand Rapids, MI

weareprogressive.com

Progressive Companies Project Number: 71470024

Infrastructure Planning and Facilities

MICHIGAN STATE UNIVERSITY

GENERAL NOTES

1. DO NOT SCALE DRAWINGS.
2. FINISH FLOOR ELEVATION = 100' -0". REFER TO CIVIL DRAWINGS FOR SITE DATUM ELEVATION EQUIVALENT.
3. BEGINNING WORK INDICATES THAT THE CONTRACTOR HAS ACCEPTED AND VERIFIED EXISTING CONDITIONS.
4. REFER TO CODE COMPLIANCE DRAWING(S) FOR LOCATIONS OF RATED ASSEMBLIES AND CODE SUMMARY.
5. ABBREVIATIONS, TYPICAL MOUNTING DIMENSIONS, AND ANNOTATION SYMBOLOGY ARE SHOWN ON GENERAL INFORMATION DRAWINGS.
6. WALL DIMENSIONS ARE TO FACE OF MASONRY, FACE OF CONCRETE, FACE OF STUDS, COLUMN CENTERLINE AS SHOWN OR EXISTING CONSTRUCTION UNLESS OTHERWISE NOTED.
7. ALL DIMENSIONS ARE PERPENDICULAR AND PARALLEL, UNLESS NOTED OTHERWISE.
8. PATCH ALL DISTURBED SURFACES WITH MATERIALS TO MATCH ADJACENT SURFACE CONSTRUCTION.
9. PROVIDE APPROVED SMOKE/FIRESTOPPING ASSEMBLIES AT ALL MECHANICAL AND ELECTRICAL PENETRATIONS THROUGH FIRE RATED AND SMOKE RESISTANT PARTITIONS.
10. MAINTENANCE EQUIPMENT AND FURNITURE IS SHOWN HALFTONE FOR REFERENCE ONLY. REFER TO EQUIPMENT DRAWINGS FOR ADDITIONAL INFORMATION.
11. REFER TO INTERIOR FINISH PLANS FOR FINISHES INCLUDING WALL PROTECTION ITEMS.
12. REFER TO SPECIFICATION SECTION 10 1400 FOR REQUIRED SIGNAGE AND MSU SIGNAGE STANDARDS.

INTERIOR PARTITION GENERAL NOTES

NEW STUD WALL CONSTRUCTION

NEW PRECAST WALL CONSTRUCTION

1. CONSTRUCT ALL WALLS TIGHT TO DECK ABOVE AND EXTEND INTO DECK FLUTES AND WEBS OF STEEL MEMBERS UNLESS OTHERWISE NOTED.
2. PROVIDE DEFLECTION TRACK AT THE TOP OF ALL INTERIOR NON-BEARING METAL STUD WALLS CAPABLE OF ACCOMMODATING 1" ROOF/FLOOR DEFLECTION. REFER TO DETAIL A/A121 FOR HEAD OF WALL CONDITION.
3. REFER TO CODE COMPLIANCE PLAN FOR RATED WALL LOCATIONS. FIRE RATED AND SMOKE RESISTANT ASSEMBLIES SHALL BE CONTINUOUS, WITH OTHER PARTITIONS ABUTTING THEM.
4. PROVIDE FIRESTOPPING/ SMOKE SEALANT AT ALL PENETRATIONS THROUGH FIRE RATED AND SMOKE RESISTANT ASSEMBLIES.
5. PROVIDE ACOUSTICAL SEALANT AT ALL WALLS WITH ACOUSTICAL INSULATION.
6. PROVIDE 5/8" WATER RESISTANT GYPSUM WALLBOARD AT ALL WALLS OF TOILET ROOMS, WALLS RECEIVING TILE, AND WALLS BEHIND AND ADJACENT TO SINKS.
7. PROVIDE 5/8 TILE BACKER AT ALL WALLS OF SHOWER ENCLOSURES.
8. ALL WALLS ARE TYPE **S6A** W/ ACOUSTICAL INSULATION UNLESS NOTED OTHERWISE.
9. REFER TO STRUCTURAL AND DETAILS FOR HEIGHT/EXTENT OF INTERIOR PRECAST PARTITIONS

INTERIOR PARTITION TAG LEGEND

CORE MATERIAL
S - STEEL STUDS

CORE SIZE (NOMINAL)

S6A

S	
0	7/8"
1	1 5/8"
2	2 1/2"
3	3 5/8"
4	4"
5	
6	6"
7	
8	8" CFMF
9	
10	
11	
12	

ACOUSTICAL INSULATION
PROVIDE ACOUSTICAL INSULATION AT TAGGED LOCATIONS

PARTITION TYPE SUFFIX
REFER TO SCHEDULE BELOW


INTERIOR PARTITION TYPE SUFFIXES

A	5/8" GYPSUM BOARD ON BOTH SIDES; EXTEND TO DECK (OR HARD CEILING WHERE IT OCCURS)
AV	SAME AS PARTITION TYPE "A" WITH ADDED SHEET VAPOR RETARDER ON TAGGED SIDE
D	5/8" GYPSUM BOARD ON ROOM SIDE ONLY; EXTEND TO DECK
DV	SAME AS PARTITION TYPE "D" WITH ADDED SHEET VAPOR RETARDER ON TAGGED SIDE
E	5/8" GYPSUM BOARD ON ROOM SIDE ONLY; EXTEND TO 6" ABOVE CEILING (OR HARD CEILING WHERE IT OCCURS)

KEYNOTES

NUMBER	NOTE
A06	SURFACE-MOUNTED FIRE EXTINGUISHER CABINET

KEY PLAN

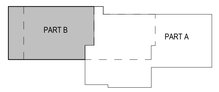

MICHIGAN STATE UNIVERSITY

Transportation Services Garage - Construct Original Building

MSU PROJ. NO. CP25063

169 SERVICE RD, EAST LANSING, MI 48824

STATE OF MICHIGAN
ERIC EDWARD BILLER
ARCHITECT
No. 1301056364
07/31/2026
LICENSED ARCHITECT

This item has been electronically signed and sealed by Eric E. Biller using a Digital Signature and date. Printed copies of this document are not considered signed and sealed and the signature must be verified on any electronic copies.

MSU PROJ. NO.
CP25063

PRJ. MGR.	J. VANZEE
ARCH.	D. LAUNSTEIN
MECH.	R. WINKLER
ELEC.	K. BEACH
CIVIL	T. OSMAN
L.A.	K. BURKS
INT. DES.	D. WHITBECK
CONST. REP.	
APPR.	D. LAUNSTEIN
DATE	07/10/26
SCALE	AS INDICATED

ISSUANCE


07/10/2026 95% CONSTRUCTION DOCUMENTS

07/30/2026 CONSTRUCTION DOCUMENTS

MAIN LEVEL PLAN - PART B


A101B

7/31/2026 10:32:5 AM Autodesk Docs://71470024 - MSU New Transportation Services Garage/71470024-MSUTS-ARCH.rvt
3D - A101B
MAIN LEVEL PLAN - PART B
THIS DOCUMENT HAS BEEN PREPARED BY PROGRESSIVE AE, INC. AE AND IS INSTRUMENTS OF SERVICE. AE/PROGRESSIVE AE, INC. SHALL RETAIN ALL COMMON LAW, STATUTORY AND OTHER RESERVED RIGHTS, INCLUDING THE COPYRIGHT THERETO.

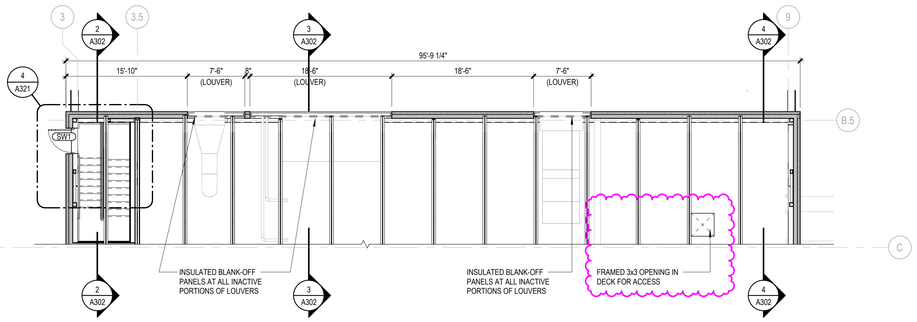

VENTHOUSE CLERESTORY PLAN

1/8" = 1'-0"

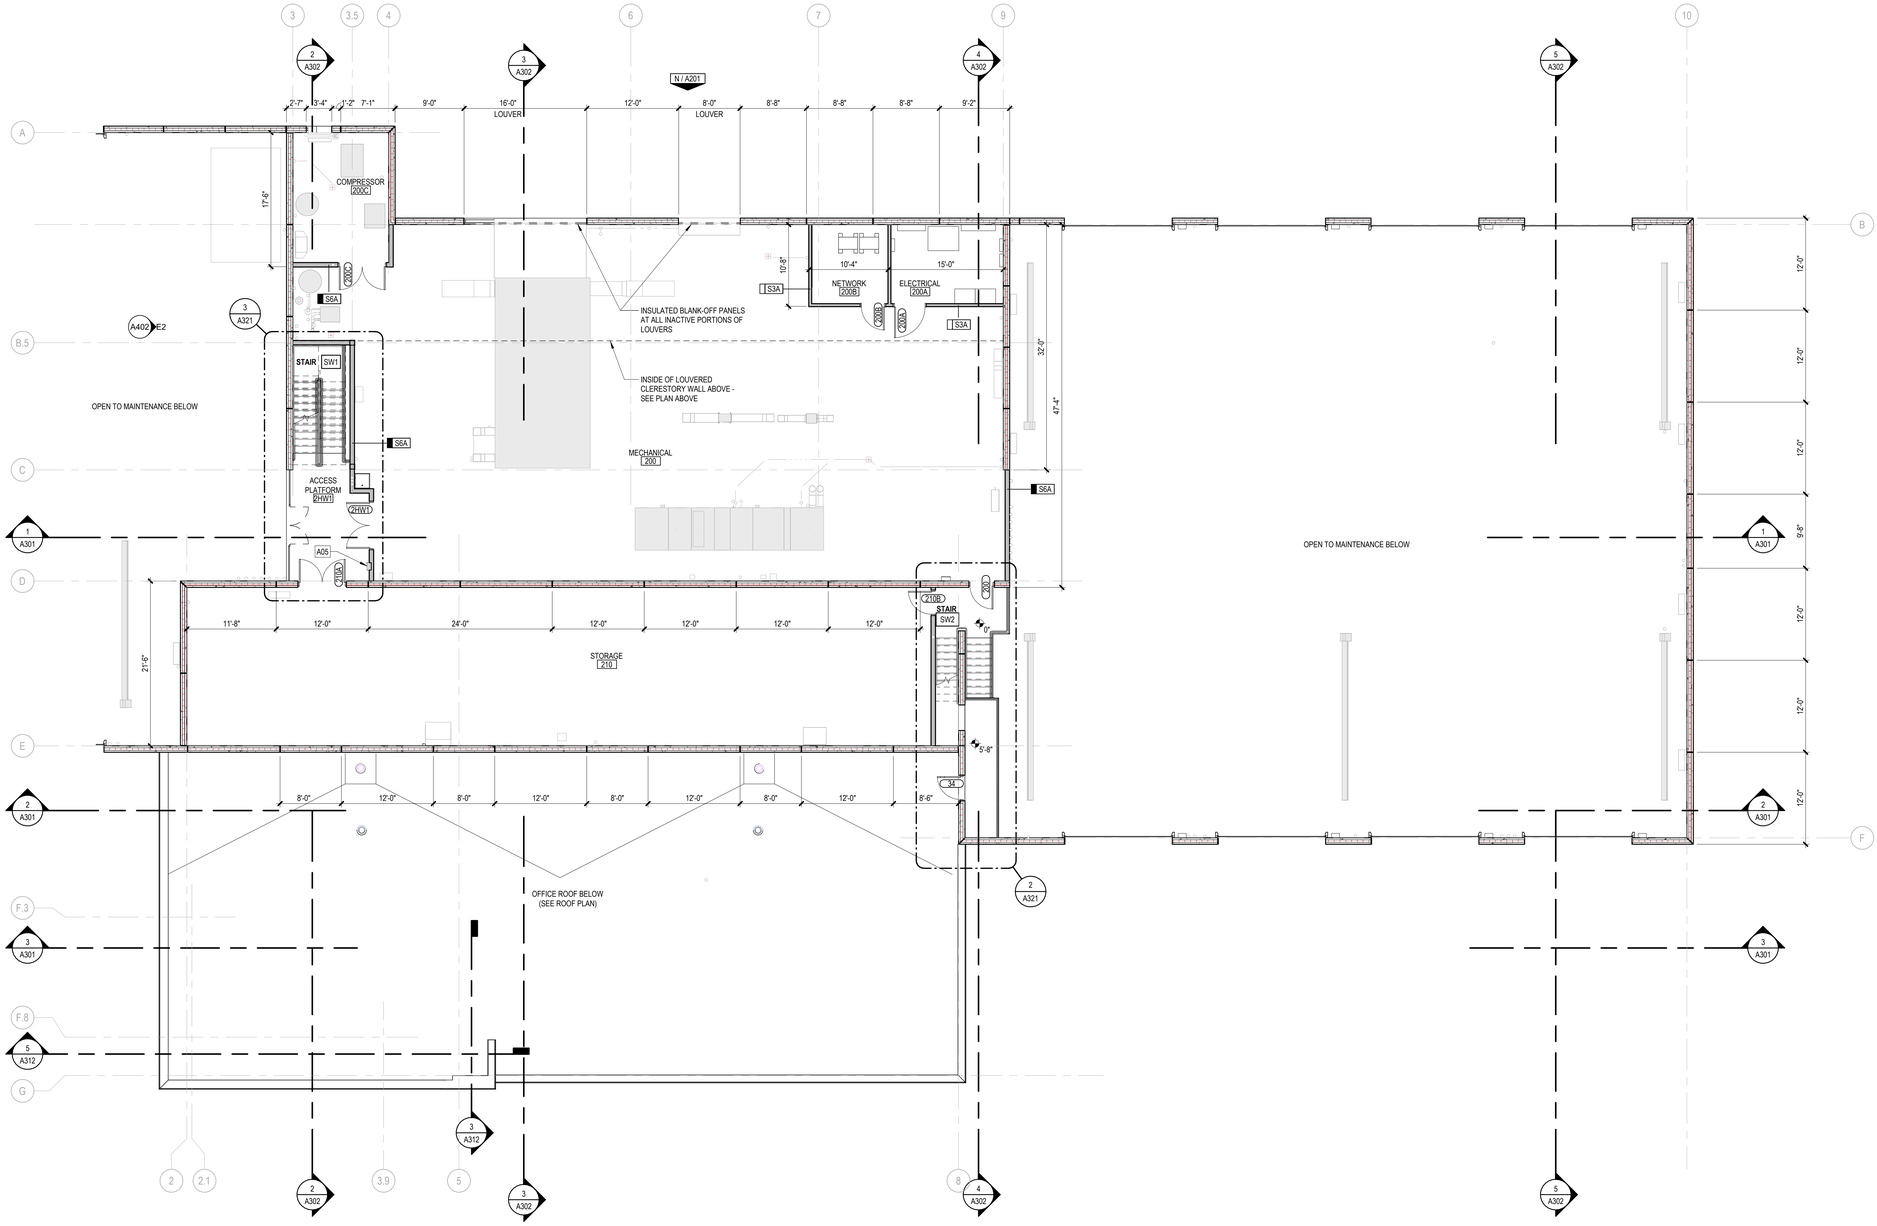

MEZZANINE PLAN - PART A

1/8" = 1'-0"

PROGRESSIVE AE, INC.
PROGRESSIVE COMPANIES
Charlotte, NC | Detroit, MI | Grand Rapids, MI
weareprogressive.com

Progressive Companies Project Number: 71470024

GENERAL NOTES

1. DO NOT SCALE DRAWINGS.
2. FINISH FLOOR ELEVATION = 100' - 0". REFER TO CIVIL DRAWINGS FOR SITE DATUM ELEVATION EQUIVALENT.
3. BEGINNING WORK INDICATES THAT THE CONTRACTOR HAS ACCEPTED AND VERIFIED EXISTING CONDITIONS.
4. REFER TO CODE COMPLIANCE DRAWING(S) FOR LOCATIONS OF RATED ASSEMBLIES AND CODE SUMMARY.
5. ABBREVIATIONS, TYPICAL MOUNTING DIMENSIONS, AND ANNOTATION SYMBOLOGY ARE SHOWN ON GENERAL INFORMATION DRAWINGS.
6. WALL DIMENSIONS ARE TO FACE OF MASONRY, FACE OF CONCRETE. FACE OF STUDS, COLUMN CENTERLINE AS SHOWN OR EXISTING CONSTRUCTION UNLESS OTHERWISE NOTED.
7. ALL DIMENSIONS ARE PERPENDICULAR AND PARALLEL, UNLESS NOTED OTHERWISE.
8. PATCH ALL DISTURBED SURFACES WITH MATERIALS TO MATCH ADJACENT SURFACE CONSTRUCTION.
9. PROVIDE APPROVED SMOKE/FIRESTOPPING ASSEMBLIES AT ALL MECHANICAL AND ELECTRICAL PENETRATIONS THROUGH FIRE RATED AND SMOKE RESISTANT PARTITIONS.
10. MAINTENANCE EQUIPMENT AND FURNITURE IS SHOWN HALFTONE FOR REFERENCE ONLY. REFER TO EQUIPMENT DRAWINGS FOR ADDITIONAL INFORMATION.
11. REFER TO INTERIOR FINISH PLANS FOR FINISHES INCLUDING WALL PROTECTION ITEMS.
12. REFER TO SPECIFICATION SECTION 10 1400 FOR REQUIRED SIGNAGE AND MSU SIGNAGE STANDARDS.

INTERIOR PARTITION GENERAL NOTES

NEW STUD WALL CONSTRUCTION

NEW PRECAST WALL CONSTRUCTION

1. CONSTRUCT ALL WALLS TIGHT TO DECK ABOVE AND EXTEND INTO DECK FLUTES AND WEBS OF STEEL MEMBERS UNLESS OTHERWISE NOTED.
2. PROVIDE DEFLECTION TRACK AT THE TOP OF ALL INTERIOR NON-BEARING METAL STUD WALLS CAPABLE OF ACCOMMODATING 1" ROOF/FLOOR DEFLECTION. REFER TO DETAIL A/A121 FOR HEAD OF WALL CONDITION.
3. REFER TO CODE COMPLIANCE PLAN FOR RATED WALL LOCATIONS. FIRE RATED AND SMOKE RESISTANT ASSEMBLIES SHALL BE CONTINUOUS, WITH OTHER PARTITIONS ABUTTING THEM.
4. PROVIDE FIRESTOPPING/ SMOKE SEALANT AT ALL PENETRATIONS THROUGH FIRE RATED AND SMOKE RESISTANT ASSEMBLIES.
5. PROVIDE ACOUSTICAL SEALANT AT ALL WALLS WITH ACOUSTICAL INSULATION.
6. PROVIDE 5/8" WATER RESISTANT GYPSUM WALLBOARD AT ALL WALLS OF TOILET ROOMS, WALLS RECEIVING TILE, AND WALLS BEHIND AND ADJACENT TO SINKS.
7. PROVIDE 5/8 TILE BACKER AT ALL WALLS OF SHOWER ENCLOSURES.
8. ALL WALLS ARE TYPE **S6A** W/ ACOUSTICAL INSULATION UNLESS NOTED OTHERWISE.
9. REFER TO STRUCTURAL AND DETAILS FOR HEIGHT/EXTENT OF INTERIOR PRECAST PARTITIONS

INTERIOR PARTITION TAG LEGEND

CORE MATERIAL
S - STEEL STUDS

CORE SIZE (NOMINAL)

S6A

S	
0	7/8"
1	1 5/8"
2	2 1/2"
3	3 5/8"
4	4"
5	
6	6"
7	
8	8" CFMF
9	
10	
11	
12	

ACOUSTICAL INSULATION
PROVIDE ACOUSTICAL INSULATION AT TAGGED LOCATIONS

PARTITION TYPE SUFFIX
REFER TO SCHEDULE BELOW

INTERIOR PARTITION TYPE SUFFIXES

A	5/8" GYPSUM BOARD ON BOTH SIDES; EXTEND TO DECK (OR HARD CEILING WHERE IT OCCURS)
AV	SAME AS PARTITION TYPE "A" WITH ADDED SHEET VAPOR RETARDER ON TAGGED SIDE
D	5/8" GYPSUM BOARD ON ROOM SIDE ONLY; EXTEND TO DECK
DV	SAME AS PARTITION TYPE "D" WITH ADDED SHEET VAPOR RETARDER ON TAGGED SIDE
E	5/8" GYPSUM BOARD ON ROOM SIDE ONLY; EXTEND TO 6" ABOVE CEILING (OR HARD CEILING WHERE IT OCCURS)

KEYNOTES

NUMBER	NOTE
A05	SEMI-RECESSED FIRE EXTINGUISHER CABINET

KEY PLAN



Infrastructure Planning and Facilities

MICHIGAN STATE UNIVERSITY

MICHIGAN STATE UNIVERSITY

Transportation Services Garage - Construct Original Building

MSU PROJ. NO. CP25063

169 SERVICE RD, EAST LANSING, MI 48824

STATE OF MICHIGAN
ERIC EDWARD BILLER
ARCHITECT
No. 1301056364
07/31/2026
LICENSED ARCHITECT

This item has been electronically signed and sealed by Eric E. Biller using a Digital Signature and date. Printed copies of this document are not considered signed and sealed and the signature must be verified on any electronic copies.

MSU PROJ. NO. CP25063

PRJ. MGR.	J. VANZEE
ARCH.	D. LAUNSTEIN
MECH.	R. WINKLER
ELEC.	K. BEACH
CIVIL	T. OSMAN
L.A.	K. BURKS
INT. DES.	D. WHITBECK
CONST. REP.	
APPR.	D. LAUNSTEIN
DATE	07/10/26
SCALE	AS INDICATED

ISSUANCE

07/10/2026 95% CONSTRUCTION DOCUMENTS
07/30/2026 CONSTRUCTION DOCUMENTS

MEZZANINE PLANS - PART A

A102A

7/30/2026 5:47:10 PM Autodesk Docs://71470024 - MSU New Transportation Services Garage/71470024-ABS(ITS-ARCH.rvt
SS_A102A
MEZZANINE PLANS - PART A
THIS DOCUMENT HAS BEEN PREPARED BY PROGRESSIVE A.E. INC. AS AN INSTRUMENT OF SERVICE, AND PROGRESSIVE A.E. INC. SHALL RETAIN ALL COMMON LAW, STATUTORY AND OTHER RESERVED RIGHTS, INCLUDING THE COPYRIGHT THEREIN.

KEY PLAN



MEMBRANE ROOFING ALTERNATES

BASE BID:
ELASTOMERIC (EPDM) ROOFING AS SPECIFIED IN 07 5300 AND AS DETAILED IN DRAWINGS.

ALTERNATE #2:
SUBSTITUTE MODIFIED BITUMEN ROOFING.
SEE SPECIFICATION SECTION 07 5200
NOTE THE FOLLOWING AS PART OF ALTERNATE #2:
- PARAPET REQUIRES FULL COPING (IN LIEU OF EDGE FASCIA)
- CANT STRIPS AT ALL VERTICAL ROOFING TRANSITIONS
- COVER BOARD REQUIRED ABOVE INSULATION


ALTERNATE #3
UTILIZE 90 MIL EPDM MEMBRANE (IN LIEU OF 60 MIL TO ACHIEVE 30 YEAR WARRANTY

PROGRESSIVE AE, INC.
PROGRESSIVE COMPANIES
Charlotte, NC | Detroit, MI | Grand Rapids, MI
weareprogressive.com

Progressive Companies Project Number: 71470024

ROOF LEGEND

- MEMBRANE ROOFING OVER R-35 ROOF INSULATION (2 LAYERS OF 2-1/2") OVER VAPOR RETARDER OVER DECK SHEATHING ON SLOPED ROOF DECK
- MEMBRANE ROOFING OVER TAPERED ROOF INSULATION OVER 2" BASE LAYER ROOF INSULATION (R-30 AVERAGE R-VALUE) OVER VAPOR RETARDER OVER DECK SHEATHING ON FLAT ROOF DECK
- METAL ROOF PANELS W/ STANDING SEAM PROFILE OVER CONTINUOUS UNDERLAYMENT AND FRT PLYWOOD NAILER OVER R-30 CONTINUOUS INSULATION (2-LAYERS OF 2-1/2") OVER SLOPED ROOF DECK
  COLOR: SPARTAN GREEN - RGB 25,69,59
- INDICATES TAPERED INSULATION OVERLAY (SADDLE)
- ROOF WALKWAY PAD (4' MIN WIDTH AT PERIMETER OF EQUIPMENT AND PATHWAYS AS INDICATED ON PLAN
- ROOF SLOPE — INDICATES DIRECTION OF SLOPE - 1/4" PER FOOT UNLESS NOTED OTHERWISE
- (+X") — INDICATES THICKNESS OF TAPERED INSULATION ABOVE BASE LAYER INSULATION
- ROOF DRAIN (RD) OR OVERFLOW ROOF DRAIN (ORD)
- RF# — ROOF AREA NUMBERS (FOR OWNER REFERENCE)

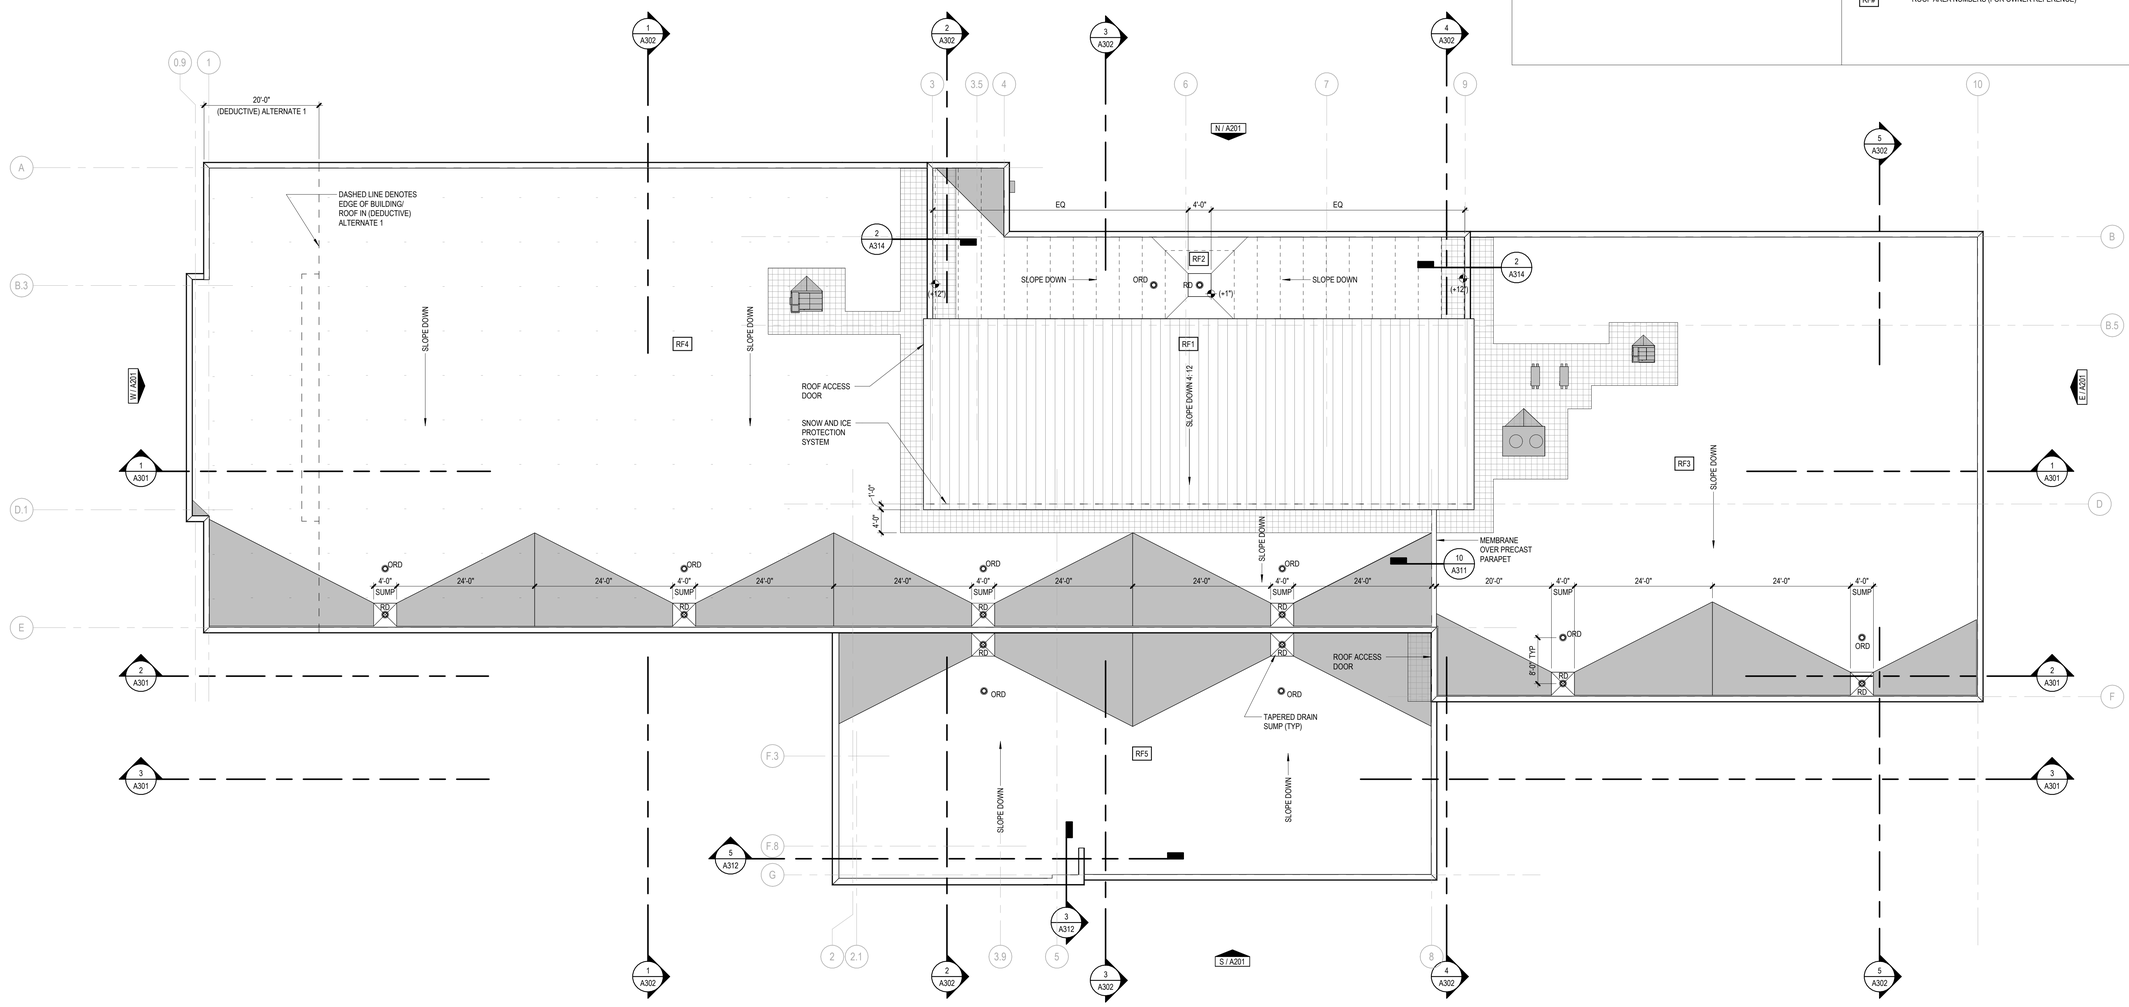

OVERALL ROOF PLAN
3/32" = 1'-0"

Infrastructure Planning and Facilities

MICHIGAN STATE UNIVERSITY

MICHIGAN STATE UNIVERSITY

Transportation Services Garage - Construct Original Building

MSU PROJ. NO. CP25063

169 SERVICE RD, EAST LANSING, MI 48824

STATE OF MICHIGAN
ERIC EDWARD BILLER
ARCHITECT
No. 1301056364
07/31/2026
LICENSED ARCHITECT

This item has been electronically signed and sealed by Eric E. Biller using a Digital Signature and date. Printed copies of this document are not considered signed and sealed and the signature must be verified on any electronic copies.


MSU PROJ. NO.	CP25063
PRJ. MGR.	J. VANZEE
ARCH.	D. LAUNSTEIN
MECH.	R. WINKLER
ELEC.	K. BEACH
CIVIL	T. OSMAN
L.A.	K. BURKS
INT. DES.	D. WHITBECK
CONST. REP.	
APPR.	D. LAUNSTEIN
DATE	07/10/26
SCALE	AS INDICATED

ISSUANCE
- 07/10/2026 95% CONSTRUCTION DOCUMENTS
- 07/30/2026 CONSTRUCTION DOCUMENTS

OVERALL ROOF PLAN

A103

7/30/2026 5:47:15 PM Autodesk Docs://71470024 - MSU New Transportation Services Garage/71470024-MSUTS-ARCH.rvt
25 - A103 - OVERALL ROOF PLAN
THIS DOCUMENT HAS BEEN PREPARED BY PROGRESSIVE AE, INC. AS AN INSTRUMENT OF SERVICE, AND PROGRESSIVE AE, INC. SHALL RETAIN ALL COMMON LAW, STATUTORY AND OTHER RESERVED RIGHTS, INCLUDING THE COPYRIGHT THERETO

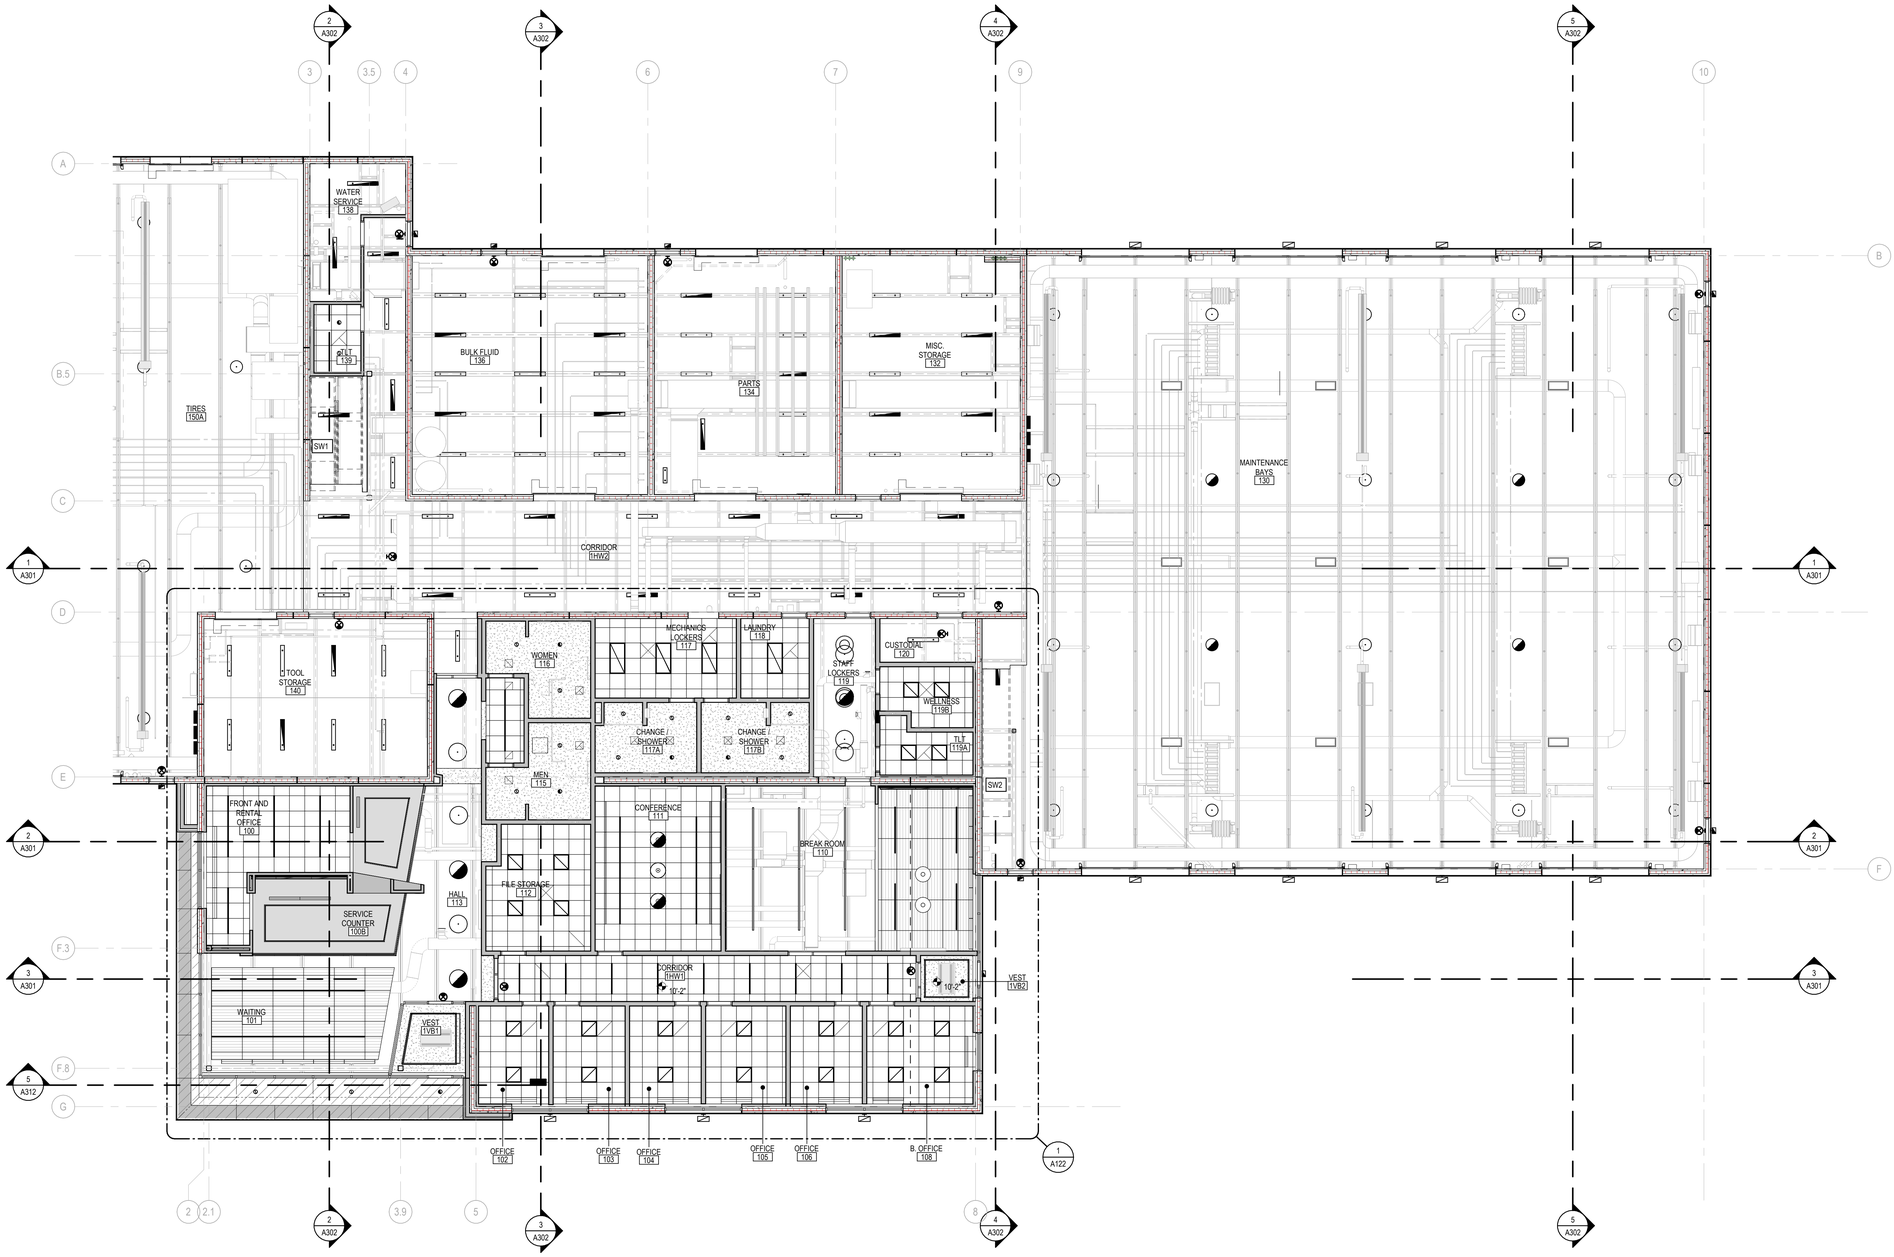

REFLECTED CEILING PLAN - PART A


1/8" = 1'-0"

REFLECTED CEILING PLAN LEGEND

1. ALL CEILING GRIDS ARE TO BE CENTERED IN ROOM / AREA OR ALIGNED WITH ADJACENT ROOM / AREA AS INDICATED, UNLESS NOTED OTHERWISE.
2. CEILING HEIGHTS INDICATED ARE DIMENSIONED FROM THE FINISHED FLOOR BELOW.
3. ALL LIGHT FIXTURES, SPRINKLER HEADS, RETURN AIR GRILLES AND SUPPLY AIR GRILLES ARE TO BE LOCATED IN THE CENTER OF THE CEILING PAD, UNLESS NOTED OTHERWISE.
4. COORDINATE MECHANICAL, ELECTRICAL AND FIRE PROTECTION TO ASSURE PROPER CLEARANCES AND LAYOUT.
5. MECHANICAL, ELECTRICAL AND FIRE PROTECTION CONTRACTORS TO PROVIDE ACCESS PANELS IN CEILINGS AS REQUIRED FOR MAINTENANCE OF EQUIPMENT. COORDINATE SIZE AND LOCATIONS OF ACCESS PANELS TO MINIMIZE QUANTITIES. CONTRACTOR IS REQUIRED TO PROVIDE LAYOUT TO ARCHITECT FOR REVIEW PRIOR TO INSTALLATION, UNLESS NOTED OTHERWISE.
6. REFER TO FINISH SCHEDULE(S) FOR CEILING AND/OR EXPOSED STRUCTURE TO BE PAINTED.

- EXPOSED (PAINTED) C EXP1 TYP - UNO; C EXP2 TO BE USED AT BREAK ROOM 110, VESTIBULE 115, WAITING 116, & CORRIDOR 117
- GYPSUM BOARD C GWP1
- GYPSUM BOARD C GWP2
- GYPSUM BOARD C GWP3
- 2X2 ACOUSTIC CEILING PANEL C ACP1
- TEGULAR WOOD GRILL C WG1
- METAL COMPOSITE MATERIAL EXTERIOR PANEL (07 4213.23) COLOR: SPARTAN GREEN - RGB 24,69,59)
- METAL COMPOSITE MATERIAL EXTERIOR PANEL (07 4213.23) COLOR: (SPARTAN) WHITE - RGB 255, 255, 255)
- CJ PLASTER OR GYPSUM WALL BOARD CONTROL JOINT
- CEIILING ACCESS PANEL OR ROOF HATCH
- RECESSED ROUND LIGHT FIXTURE (EMERGENCY FIXTURES SHADED)
- 2X2 LIGHT FIXTURE
- 2X4 LIGHT FIXTURE
- LINEAR PENDANT LIGHT
- PENDANT LIGHT
- PENDANT LIGHT
- RECESSED LINEAR LIGHT
- LED STRIP LIGHT
- LINEAR HVAC SUPPLY GRILLE
- HVAC SUPPLY GRILLE
- HVAC RETURN GRILLE
- RADIANT PANEL
- FIRE EXIT SIGN LOCATION
- S SPEAKER LOCATION (SEE ELECTRICAL COMMUNICATIONS)
- C CAMERA LOCATION (SEE ELECTRICAL COMMUNICATIONS)
- CEILING MOUNTED PROJECTOR

KEY PLAN

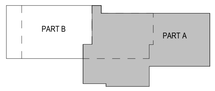

PROGRESSIVE AE, INC.
PROGRESSIVE COMPANIES
Charlotte, NC | Detroit, MI | Grand Rapids, MI
weareprogressive.com
Progressive Companies Project Number: 71470024

Infrastructure Planning and Facilities

MICHIGAN STATE UNIVERSITY

MICHIGAN STATE UNIVERSITY
Transportation Services Garage - Construct Original Building
MSU PROJ. NO. CP25063
169 SERVICE RD, EAST LANSING, MI 48824

STATE OF MICHIGAN
ERIC EDWARD BILLER
ARCHITECT
No. 4301056364
07/31/2026
LICENSED ARCHITECT

This item has been electronically signed and sealed by Eric E. Biller using a Digital Signature and date. Printed copies of this document are not considered signed and sealed and the signature must be verified on any electronic copies.


MSU PROJ. NO.	CP25063
PRJ. MGR.	J. VANZEE
ARCH.	D. LAUNSTEIN
MECH.	R. WINKLER
ELEC.	K. BEACH
CIVIL	T. OSMAN
L.A.	K. BURKS
INT. DES.	D. WHITBECK
CONST. REP.	
APPR.	D. LAUNSTEIN
DATE	07/10/26
SCALE	AS INDICATED

ISSUANCE
07/10/2026 95% CONSTRUCTION DOCUMENTS
07/30/2026 CONSTRUCTION DOCUMENTS

REFLECTED CEILING PLAN - PART A

A111A

7/31/2026 8:14:26 AM Autodesk Docs://71470024 - MSU New Transportation Services Garage/71470024-MSUTS-ARCH.rvt
RS - A111A
REFLECTED CEILING PLAN - PART A
THIS DOCUMENT HAS BEEN PREPARED BY PROGRESSIVE AE, INC. AS AN INSTRUMENT OF SERVICE, AND PROGRESSIVE AE, INC. SHALL RETAIN ALL COMMON LAW, STATUTORY AND OTHER RIGHTS INCLUDING THE COPYRIGHT THERETO.

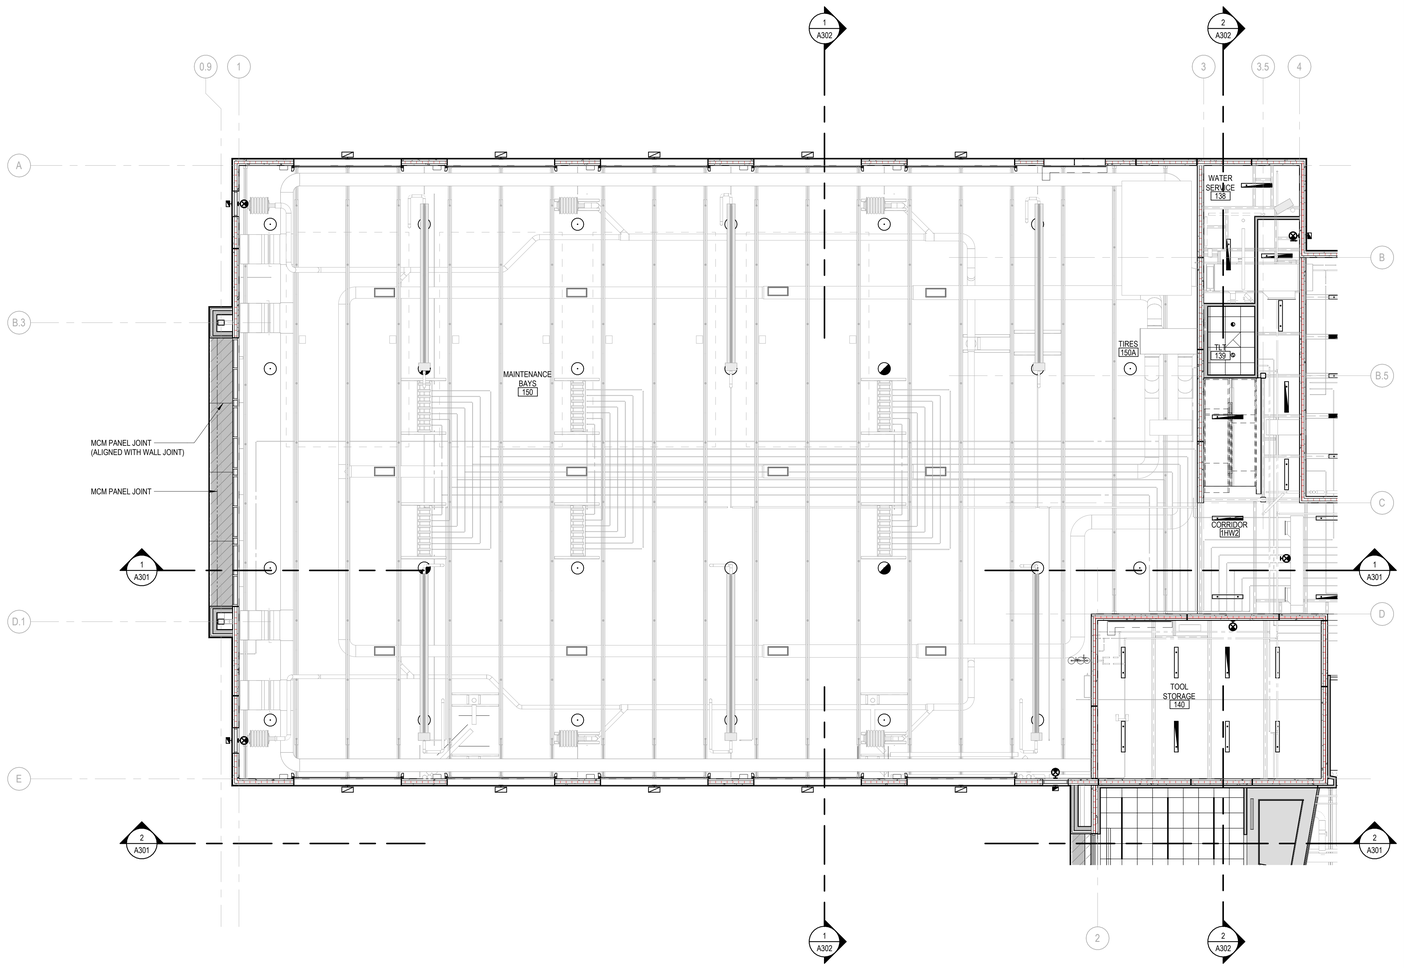

REFLECTED CEILING PLAN - PART B


1/8" = 1'-0"

REFLECTED CEILING PLAN LEGEND

1. ALL CEILING GRIDS ARE TO BE CENTERED IN ROOM / AREA OR ALIGNED WITH ADJACENT ROOM / AREA AS INDICATED, UNLESS NOTED OTHERWISE.
2. CEILING HEIGHTS INDICATED ARE DIMENSIONED FROM THE FINISHED FLOOR BELOW.
3. ALL LIGHT FIXTURES, SPRINKLER HEADS, RETURN AIR GRILLES AND SUPPLY AIR GRILLES ARE TO BE LOCATED IN THE CENTER OF THE CEILING PAD, UNLESS NOTED OTHERWISE.
4. COORDINATE MECHANICAL, ELECTRICAL AND FIRE PROTECTION TO ASSURE PROPER CLEARANCES AND LAYOUT.
5. MECHANICAL, ELECTRICAL AND FIRE PROTECTION CONTRACTORS TO PROVIDE ACCESS PANELS IN CEILINGS AS REQUIRED FOR MAINTENANCE OF EQUIPMENT. COORDINATE SIZE AND LOCATIONS OF ACCESS PANELS TO MINIMIZE QUANTITIES. CONTRACTOR IS REQUIRED TO PROVIDE LAYOUT TO ARCHITECT FOR REVIEW PRIOR TO INSTALLATION, UNLESS NOTED OTHERWISE.
6. REFER TO FINISH SCHEDULE(S) FOR CEILING AND/OR EXPOSED STRUCTURE TO BE PAINTED.

- EXPOSED (PAINTED) C EXP1 TYP - UNO; C EXP2 TO BE USED AT BREAK ROOM 110, VESTIBULE 115, WAITING 116, & CORRIDOR 117
- GYPSUM BOARD C GWP1
- GYPSUM BOARD C GWP2
- GYPSUM BOARD C GWP3
- 2X2 ACOUSTIC CEILING PANEL C ACP1
- TEGULAR WOOD GRILL C WG1
- METAL COMPOSITE MATERIAL EXTERIOR PANEL (07 4213.23) COLOR: SPARTAN GREEN - RGB 24,69,59)
- METAL COMPOSITE MATERIAL EXTERIOR PANEL (07 4213.23) COLOR: (SPARTAN) WHITE - RGB 255, 255, 255)
- CJ PLASTER OR GYPSUM WALL BOARD CONTROL JOINT
- CEIILING ACCESS PANEL OR ROOF HATCH
- RECESSED ROUND LIGHT FIXTURE (EMERGENCY FIXTURES SHADED)
- 2X2 LIGHT FIXTURE
- 2X4 LIGHT FIXTURE
- LINEAR PENDANT LIGHT
- PENDANT LIGHT
- PENDANT LIGHT
- RECESSED LINEAR LIGHT
- LED STRIP LIGHT
- LINEAR HVAC SUPPLY GRILLE
- HVAC SUPPLY GRILLE
- HVAC RETURN GRILLE
- RADIANT PANEL
- FIRE EXIT SIGN LOCATION
- S SPEAKER LOCATION (SEE ELECTRICAL COMMUNICATIONS)
- C CAMERA LOCATION (SEE ELECTRICAL COMMUNICATIONS)
- CEILING MOUNTED PROJECTOR

KEY PLAN

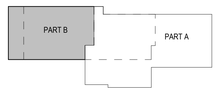

PROGRESSIVE AE, INC.
PROGRESSIVE COMPANIES
Charlotte, NC | Detroit, MI | Grand Rapids, MI
weareprogressive.com
Progressive Companies Project Number: 71470024

Infrastructure Planning and Facilities

MICHIGAN STATE UNIVERSITY

MICHIGAN STATE UNIVERSITY

Transportation Services Garage - Construct Original Building

MSU PROJ. NO. CP25063

169 SERVICE RD, EAST LANSING, MI 48824

STATE OF MICHIGAN
ERIC EDWARD BILLER
ARCHITECT
No. 1301056364
07/31/2026
LICENSED ARCHITECT

This item has been electronically signed and sealed by Eric E. Biller using a Digital Signature and date. Printed copies of this document are not considered signed and sealed and the signature must be verified on any electronic copies.


MSU PROJ. NO.	CP25063
PRJ. MGR.	J. VANZEE
ARCH.	D. LAUNSTEIN
MECH.	R. WINKLER
ELEC.	K. BEACH
CIVIL	T. OSMAN
L.A.	K. BURKS
INT. DES.	D. WHITBECK
CONST. REP.	
APPR.	D. LAUNSTEIN
DATE	07/10/26
SCALE	AS INDICATED

ISSUANCE


07/10/2026	95% CONSTRUCTION DOCUMENTS
07/30/2026	CONSTRUCTION DOCUMENTS

A111B


7/31/2026 8:14:37 AM Autodesk Docs://71470024 - MSU New Transportation Services Garage/71470024-ABSJTS-ABCH.rvt
3D - A111B
REFLECTED CEILING PLAN - PART B
THIS DOCUMENT HAS BEEN PREPARED BY PROGRESSIVE AE, INC. AS AN INSTRUMENT OF SERVICE, AND PROGRESSIVE AE, INC. SHALL RETAIN ALL COMMON LAW, STATUTORY AND OTHER RESERVED RIGHTS, INCLUDING THE COPYRIGHT THERETO.

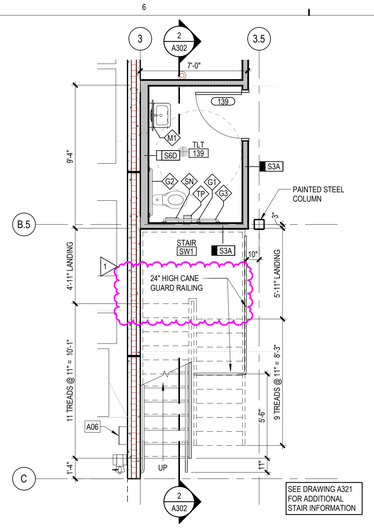


B6 ENLARGED PLAN - STAIR
1/4" = 1'-0"

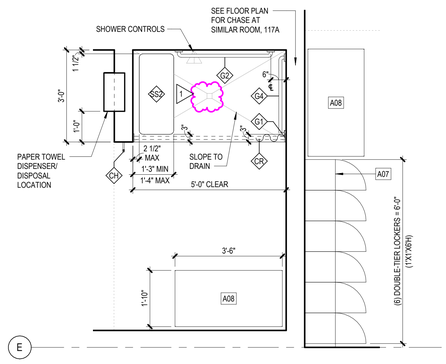


B4 ROLL-IN SHOWER DETAIL
1/2" = 1'-0"

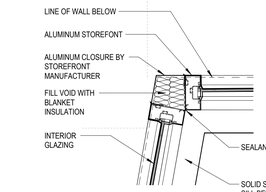

A3 STOREFRONT DETAIL
1 1/2" = 1'-0"

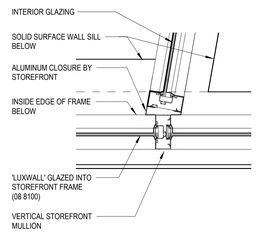


B3 STOREFRONT DETAIL AT LUXWALL
1 1/2" = 1'-0"

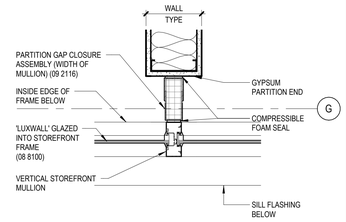

B2 PARTITION GAP CLOSURE
1 1/2" = 1'-0"

RESTROOM ACCESSORIES

MARK	MODEL	MANUFACTURER	DESCRIPTION
CH	K-2205	MAGNUSON GROUP	COAT HOOK AT 3'-6"
CR	1204-2 + 1204-1	AMERICAN SPECIALTIES INC	SHOWER CURTAIN ROD - 1-1/4" DIA. BAR, STAINLESS STEEL+SHOWER CURTAIN ROD END FLANGES - ONE PAIR (1204-2 + 1204-1)
G1	B-6806 18"	BOBRICK	18" GRAB BAR VERTICAL
G2	B-490 36"	BOBRICK	36" GRAB BAR
G3	B-490 42"	BOBRICK	42" GRAB BAR
G4	B-6806 30"	BOBRICK	30" GRAB BAR
M1	B-290 2436	BOBRICK	36" WELDED FRAME MIRROR
M2	K-38023-DLM-BLL	KOHLER	22 X 34 INCH RECTANGULAR LIGHTED MIRROR
M3	B-290 2460	BOBRICK	60" WELDED FRAME MIRROR
SD	B-2013	BOBRICK	AUTOMATIC SOAP DISPENSER
SN	B-254	BOBRICK	SANITARY NAPKIN DISPOSAL
SS2	8203-33	AMERICAN SPECIALTIES	RECTANGULAR FOLDING SHOWER SEAT 33"
T1	TW-14RP	GAMCO	RECESSED COMBINATION ROLL TOWEL DISPENSER AND WASTE RECEPTACLE
T2	B-262	BOBRICK	SURFACE MOUNTED PAPER TOWEL DISPENSER
TP	B-2888	BOBRICK	CLASSIC SERIES SURFACE MOUNTED MULTI-ROLL TOILET TISSUE DISPENSER

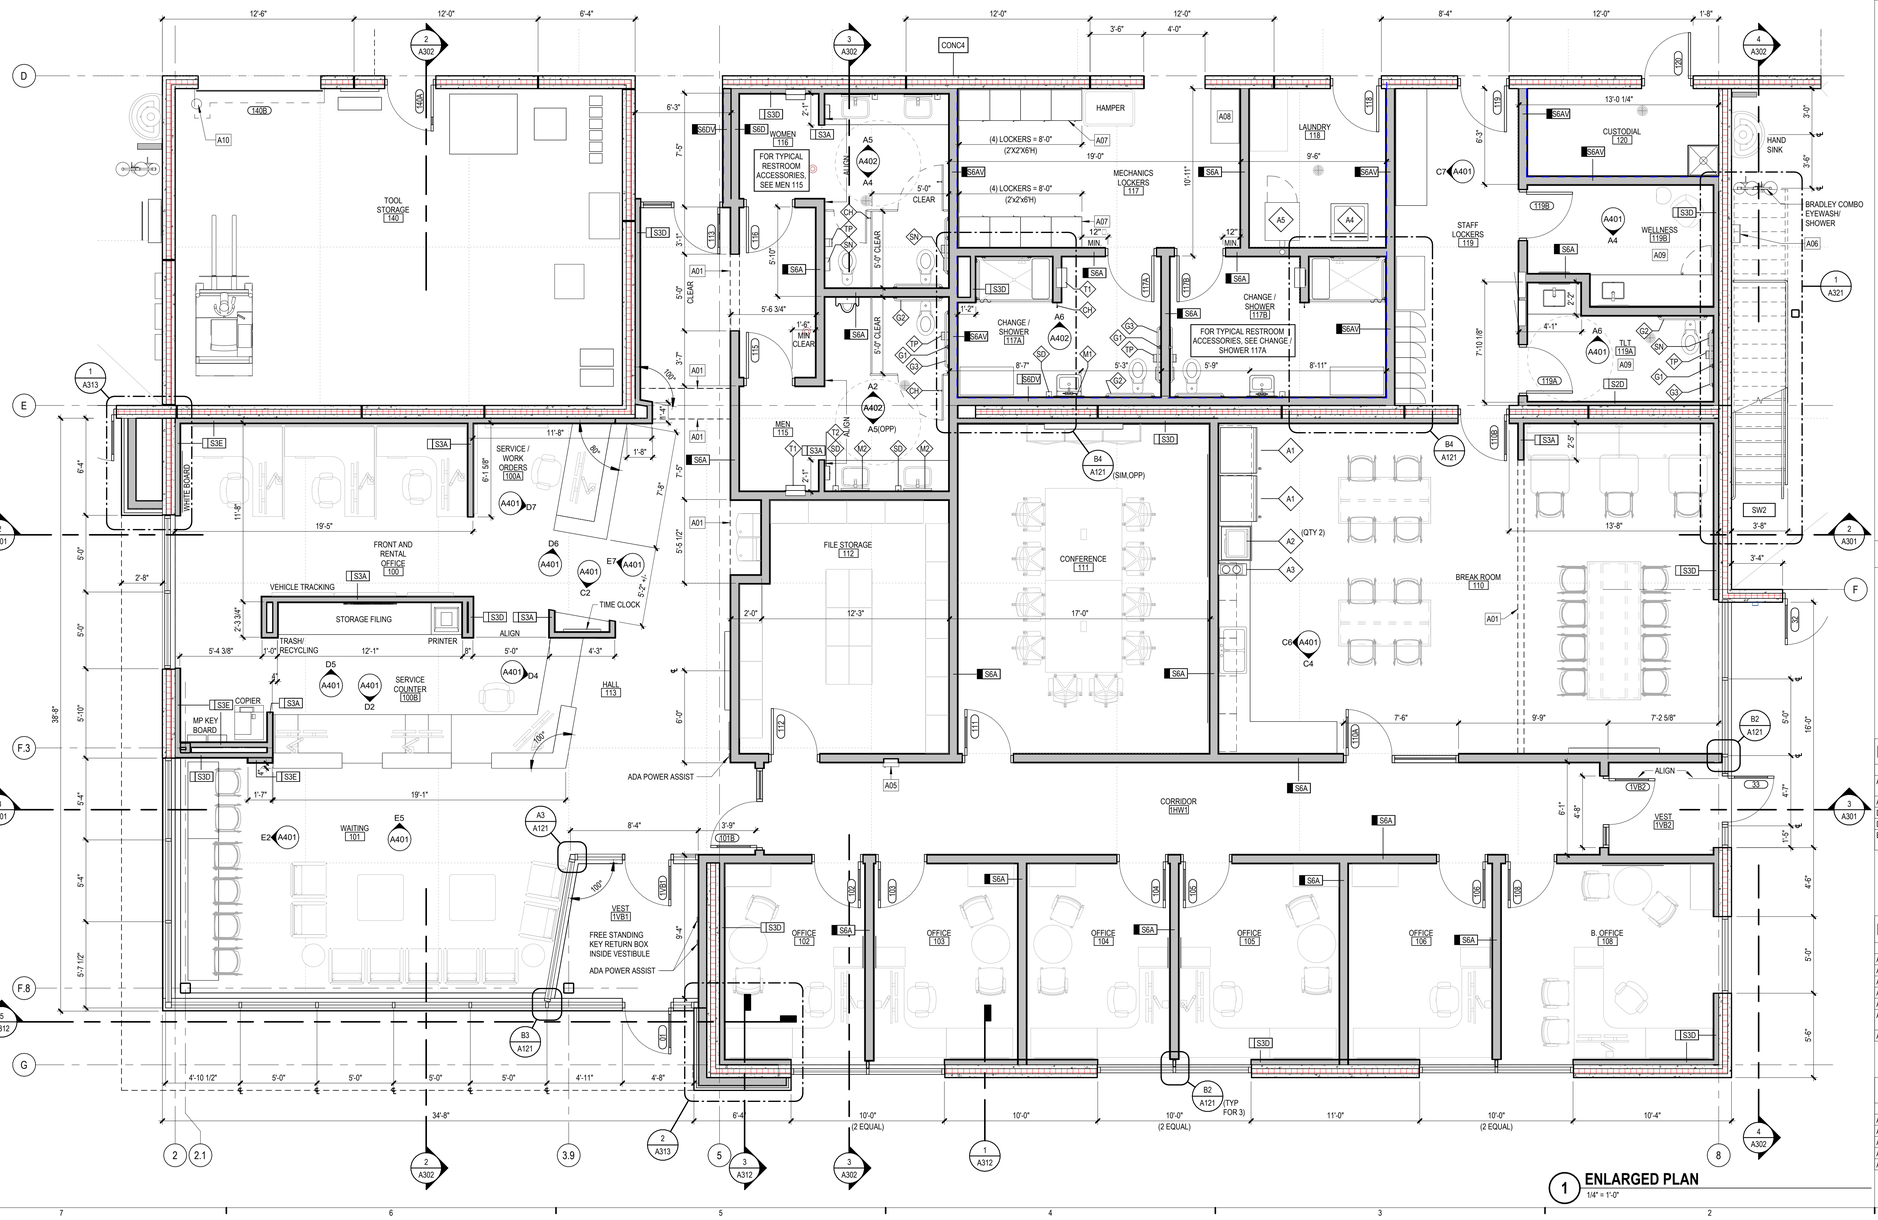

1 ENLARGED PLAN
1/4" = 1'-0"

PROGRESSIVE AE, INC.
PROGRESSIVE COMPANIES
Charlotte, NC | Detroit, MI | Grand Rapids, MI
weareprogressive.com
Progressive Companies Project Number: 71470024

GENERAL NOTES

1. DO NOT SCALE DRAWINGS.
2. FINISH FLOOR ELEVATION = 100' - 0". REFER TO CIVIL DRAWINGS FOR SITE DATUM ELEVATION EQUIVALENT.
3. BEGINNING WORK INDICATES THAT THE CONTRACTOR HAS ACCEPTED AND VERIFIED EXISTING CONDITIONS.
4. REFER TO CODE COMPLIANCE DRAWING(S) FOR LOCATIONS OF RATED ASSEMBLIES AND CODE SUMMARY.
5. ABBREVIATIONS, TYPICAL MOUNTING DIMENSIONS, AND ANNOTATION SYMBOLOGY ARE SHOWN ON GENERAL INFORMATION DRAWINGS.
6. WALL DIMENSIONS ARE TO FACE OF MASONRY, FACE OF CONCRETE. FACE OF STUDS, COLUMN CENTERLINE AS SHOWN OR EXISTING CONSTRUCTION UNLESS OTHERWISE NOTED.
7. ALL DIMENSIONS ARE PERPENDICULAR AND PARALLEL, UNLESS NOTED OTHERWISE.
8. PATCH ALL DISTURBED SURFACES WITH MATERIALS TO MATCH ADJACENT SURFACE CONSTRUCTION.
9. PROVIDE APPROVED SMOKE/FIRESTOPPING ASSEMBLIES AT ALL MECHANICAL AND ELECTRICAL PENETRATIONS THROUGH FIRE RATED AND SMOKE RESISTANT PARTITIONS.
10. MAINTENANCE EQUIPMENT AND FURNITURE IS SHOWN HALFTONE FOR REFERENCE ONLY. REFER TO EQUIPMENT DRAWINGS FOR ADDITIONAL INFORMATION.
11. REFER TO INTERIOR FINISH PLANS FOR FINISHES INCLUDING WALL PROTECTION ITEMS.
12. REFER TO SPECIFICATION SECTION 10 1400 FOR REQUIRED SIGNAGE AND MSU SIGNAGE STANDARDS.

INTERIOR PARTITION GENERAL NOTES

NEW STUD WALL CONSTRUCTION
NEW PRECAST WALL CONSTRUCTION

1. CONSTRUCT ALL WALLS TIGHT TO DECK ABOVE AND EXTEND INTO DECK FLUTES AND WEBS OF STEEL MEMBERS UNLESS OTHERWISE NOTED.
2. PROVIDE DEFLECTION TRACK AT THE TOP OF ALL INTERIOR NON-BEARING METAL STUD WALLS CAPABLE OF ACCOMMODATING 1" ROOF/FLOOR DEFLECTION. REFER TO DETAIL A/A121 FOR HEAD OF WALL CONDITION.
3. REFER TO CODE COMPLIANCE PLAN FOR RATED WALL LOCATIONS. FIRE RATED AND SMOKE RESISTANT ASSEMBLIES SHALL BE CONTINUOUS, WITH OTHER PARTITIONS ABUTTING THEM.
4. PROVIDE FIRESTOPPING/ SMOKE SEALANT AT ALL PENETRATIONS THROUGH FIRE RATED AND SMOKE RESISTANT ASSEMBLIES.
5. PROVIDE ACOUSTICAL SEALANT AT ALL WALLS WITH ACOUSTICAL INSULATION.
6. PROVIDE 5/8" WATER RESISTANT GYPSUM WALLBOARD AT ALL WALLS OF TOILET ROOMS, WALLS RECEIVING TILE, AND WALLS BEHIND AND ADJACENT TO SINKS.
7. PROVIDE 5/8 TILE BACKER AT ALL WALLS OF SHOWER ENCLOSURES.
8. ALL WALLS ARE TYPE **S6A** W/ ACOUSTICAL INSULATION UNLESS NOTED OTHERWISE.
9. REFER TO STRUCTURAL AND DETAILS FOR HEIGHT/EXTENT OF INTERIOR PRECAST PARTITIONS

A HEAD OF WALL DETAIL
3" = 1'-0"

INTERIOR PARTITION TAG LEGEND

INTERIOR PARTITION TYPE SUFFIXES

A	5/8" GYPSUM BOARD ON BOTH SIDES; EXTEND TO DECK (OR HARD CEILING WHERE IT OCCURS)
AV	SAME AS PARTITION TYPE "A" WITH ADDED SHEET VAPOR RETARDER ON TAGGED SIDE
D	5/8" GYPSUM BOARD ON ROOM SIDE ONLY; EXTEND TO DECK
DV	SAME AS PARTITION TYPE "D" WITH ADDED SHEET VAPOR RETARDER ON TAGGED SIDE
E	5/8" GYPSUM BOARD ON ROOM SIDE ONLY; EXTEND TO 6" ABOVE CEILING (OR HARD CEILING WHERE IT OCCURS)

KEYNOTES

NUMBER	NOTE
A01	EDGE OF CEILING/BULKHEAD ABOVE
A05	SEMI-RECESSED FIRE EXTINGUISHER CABINET
A06	SURFACE-MOUNTED FIRE EXTINGUISHER CABINET
A07	METAL LOCKERS
A08	PEDESTAL LOCKER BENCH
A09	SOAP DISPENSER, PAPER TOWEL DISPENSER, AND TRASH RECEPTACLE BY OWNER
A10	6" DIA BOLLARD (05 5000)

APPLIANCE SCHEDULE

TYPE	DESCRIPTION	PROVIDED BY
A1	REFRIGERATOR	OWNER
A2	MICROWAVE	OWNER
A3	COFFEE MAKER	OWNER
A4	WASHER	OWNER
A5	DRYER	OWNER

MICHIGAN STATE UNIVERSITY

Transportation Services Garage - Construct Original Building

MSU PROJ. NO. CP25063
169 SERVICE RD, EAST LANSING, MI 48824

Infrastructure Planning and Facilities

MICHIGAN STATE UNIVERSITY

MSU PROJ. NO.	CP25063
PRJ. MGR.	J. VANZEE
ARCH.	D. LAUNSTEIN
MECH.	R. WINKLER
ELEC.	K. BEACH
CIVIL	T. OSMAN
L.A.	K. BURKS
INT. DES.	D. WHITBECK
CONST. REP.	
APPR.	
DATE	09/30/2026
SCALE	AS INDICATED


ISSUANCE

	07/10/2026	95% CONSTRUCTION DOCUMENTS
	07/30/2026	CONSTRUCTION DOCUMENTS
1	09/30/2026	BULLETIN 01


ENLARGED PLANS AND DETAILS

A121


9/30/2026 5:36:33 AM Autodesk Docs://71470024 - MSU New Transportation Services Garage/71470024-MSUTSS-ARCH.rvt
DN: A121
DWG: ENLARGED PLANS AND DETAILS
THIS DOCUMENT HAS BEEN PREPARED BY PROGRESSIVE AE, INC. AS AN INSTRUMENT OF SERVICE. AND PROGRESSIVE AE, INC. SHALL RETAIN ALL COMMON LAW, STATUTORY AND OTHER RESERVED RIGHTS, INCLUDING THE COPYRIGHT HERETO.

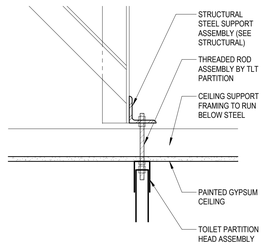


B6 TOILET PARTITION SUPPORT DETAIL
1 1/2" = 1'-0"

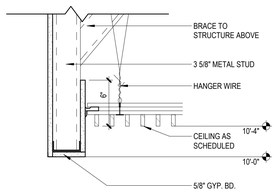

B5 DETAIL
1 1/2" = 1'-0"

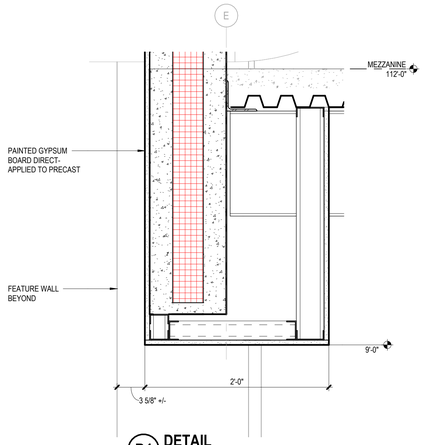

B4 DETAIL
1 1/2" = 1'-0"

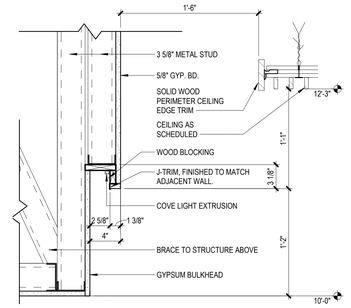

B2 DETAIL
1 1/2" = 1'-0"



ENLARGED REFLECTED CEILING PLAN
1/4" = 1'-0"

REFLECTED CEILING PLAN LEGEND

1. ALL CEILING GRIDS ARE TO BE CENTERED IN ROOM / AREA OR ALIGNED WITH ADJACENT ROOM / AREA AS INDICATED, UNLESS NOTED OTHERWISE.
2. CEILING HEIGHTS INDICATED ARE DIMENSIONED FROM THE FINISHED FLOOR BELOW.
3. ALL LIGHT FIXTURES, SPRINKLER HEADS, RETURN AIR GRILLES AND SUPPLY AIR GRILLES ARE TO BE LOCATED IN THE CENTER OF THE CEILING PAD, UNLESS NOTED OTHERWISE.
4. COORDINATE MECHANICAL, ELECTRICAL AND FIRE PROTECTION TO ASSURE PROPER CLEARANCES AND LAYOUT.
5. MECHANICAL, ELECTRICAL AND FIRE PROTECTION CONTRACTORS TO PROVIDE ACCESS PANELS IN CEILINGS AS REQUIRED FOR MAINTENANCE OF EQUIPMENT. COORDINATE SIZE AND LOCATIONS OF ACCESS PANELS TO MINIMIZE QUANTITIES. CONTRACTOR IS REQUIRED TO PROVIDE LAYOUT TO ARCHITECT FOR REVIEW PRIOR TO INSTALLATION, UNLESS NOTED OTHERWISE.
6. REFER TO FINISH SCHEDULE(S) FOR CEILING AND/OR EXPOSED STRUCTURE TO BE PAINTED.

- EXPOSED (PAINTED) C EXP1 TYP - UNO; C EXP2 TO BE USED AT BREAK ROOM 110, VESTIBULE 115, WAITING 116, & CORRIDOR 117
- GYPSUM BOARD C GWP1
- GYPSUM BOARD C GWP2
- GYPSUM BOARD C GWP3
- 2X2 ACOUSTIC CEILING PANEL C ACP1
- TEGULAR WOOD GRILL C WG1
- METAL COMPOSITE MATERIAL EXTERIOR PANEL (07 4213.23) COLOR: SPARTAN GREEN - RGB 24,69,59)
- METAL COMPOSITE MATERIAL EXTERIOR PANEL (07 4213.23) COLOR: (SPARTAN) WHITE - RGB 255, 255, 255)
- CJ PLASTER OR GYPSUM WALL BOARD CONTROL JOINT
- CEIILING ACCESS PANEL OR ROOF HATCH
- RECESSED ROUND LIGHT FIXTURE (EMERGENCY FIXTURES SHADED)
- 2X2 LIGHT FIXTURE
- 2X4 LIGHT FIXTURE
- LINEAR PENDANT LIGHT
- PENDANT LIGHT
- RECESSED LINEAR LIGHT
- LED STRIP LIGHT
- LINEAR HVAC SUPPLY GRILLE
- HVAC SUPPLY GRILLE
- HVAC RETURN GRILLE
- RADIANT PANEL
- FIRE EXIT SIGN LOCATION
- S SPEAKER LOCATION (SEE ELECTRICAL COMMUNICATIONS)
- C CAMERA LOCATION (SEE ELECTRICAL COMMUNICATIONS)
- CEILING MOUNTED PROJECTOR

KEYNOTES

NUMBER	NOTE
A11	CEILING MOUNTED TOILET PARTITIONS (10 2113) - SEE DETAIL ABOVE FOR OVERHEAD SUPPORT
A12	24"X24" GYPSUM CEILING ACCESS PANEL

PROGRESSIVE AE, INC.
PROGRESSIVE COMPANIES
Charlotte, NC | Detroit, MI | Grand Rapids, MI
weareprogressive.com
Progressive Companies Project Number: 71470024

Infrastructure Planning and Facilities

MICHIGAN STATE UNIVERSITY

MICHIGAN STATE UNIVERSITY
Transportation Services Garage - Construct Original Building
MSU PROJ. NO. CP25063
169 SERVICE RD, EAST LANSING, MI 48824

STATE OF MICHIGAN
ERIC EDWARD BILLER
ARCHITECT
No. 4301056364
07/31/2026
LICENSED ARCHITECT

This item has been electronically signed and sealed by Eric E. Biller using a Digital Signature and date. Printed copies of this document are not considered signed and sealed and the signature must be verified on any electronic copies.

MSU PROJ. NO. CP25063


PRJ. MGR.	J. VANZEE
ARCH.	D. LAUNSTEIN
MECH.	R. WINKLER
ELEC.	K. BEACH
CIVIL	T. OSMAN
L.A.	K. BURKS
INT. DES.	D. WHITBECK
CONST. REP.	
APPR.	D. LAUNSTEIN
DATE	07/10/26
SCALE	AS INDICATED

ISSUANCE
07/10/2026 95% CONSTRUCTION DOCUMENTS
07/30/2026 CONSTRUCTION DOCUMENTS


ENLARGED REFLECTED CEILING PLAN AND DETAILS

A122

7/30/2026 5:47:49 PM Autodesk Docs://71470024 - MSU New Transportation Services Garage/71470024-MSUTTC-ARCH.rvt
BIL.ANDREW
A122 - ENLARGED REFLECTED CEILING PLAN AND DETAILS
THIS DOCUMENT HAS BEEN PREPARED BY PROGRESSIVE A/E, INC. AS AN INSTRUMENT OF SERVICE, AND PROGRESSIVE A/E, INC. SHALL RETAIN ALL COMMON LAW, STATUTORY AND OTHER RIGHTS INCLUDING THE COPYRIGHT. 1409570

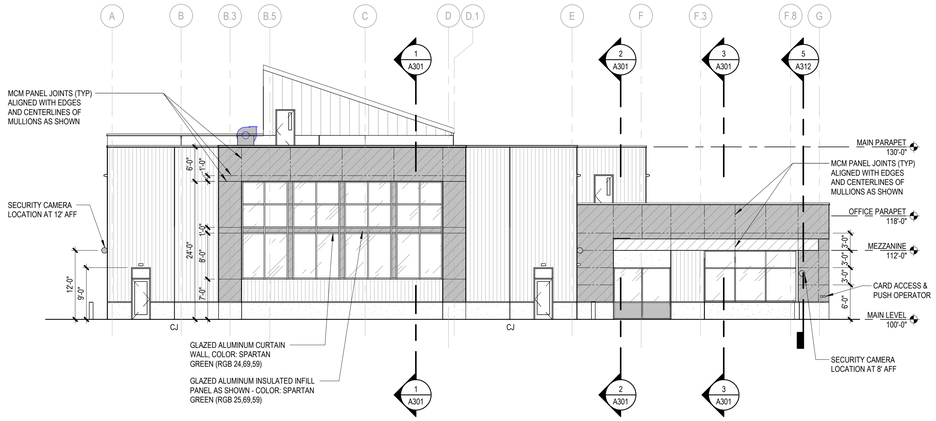

W WEST ELEVATION
3/32" = 1'-0"

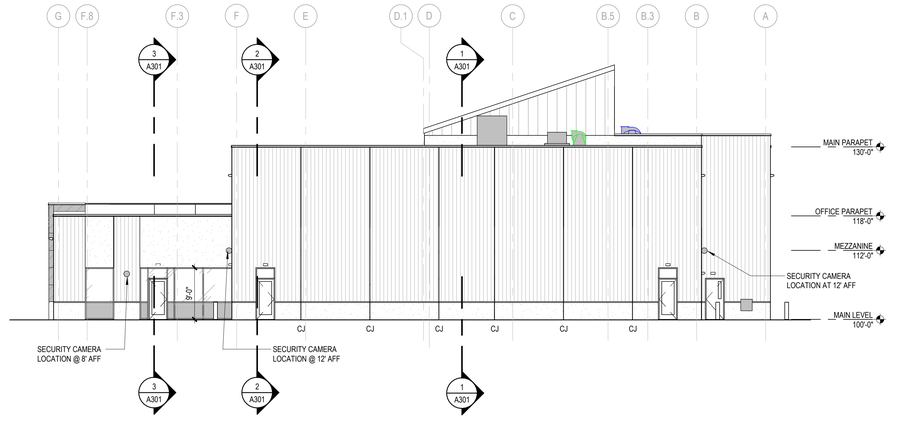

E EAST ELEVATION
3/32" = 1'-0"

PROGRESSIVE AE, INC.

PROGRESSIVE COMPANIES


Charlotte, NC | Detroit, MI | Grand Rapids, MI
weareprogressive.com

Progressive Companies Project Number: 71470024


EXTERIOR MATERIALS LEGEND

- PRECAST - FLUTED
  TEXTURE: 304-M WYETH AHERST RIB FORM LINER
- PRECAST - HEAVY SANDBLAST FINISH
  (EXTEND SANDBLAST 8" MIN BELOW GRADE)
- STANDING SEAM METAL ROOF AND WALL PANEL (07 4113)
  COLOR: SPARTAN GREEN - RGB 24,69,59)
- METAL COMPOSITE MATERIAL PANEL (07 4213.23)
  COLOR: SPARTAN GREEN - RGB 24,69,59)
- METAL COMPOSITE MATERIAL PANEL (07 4213.23)
  COLOR: (SPARTAN) WHITE - RGB 255, 255, 255)
- TRANSPARENT INSULATING GLAZING UNIT (08 8100)
- SPANDREL INSULATING GLAZING UNIT (08 8100)
- SECURITY CAMERA
- CJ PRECAST CONTROL JOINT

NOTE:
FIELD PAINT ALL EXPOSED ROOFTOP MECHANICAL EQUIPMENT (COLOR: WHITE)

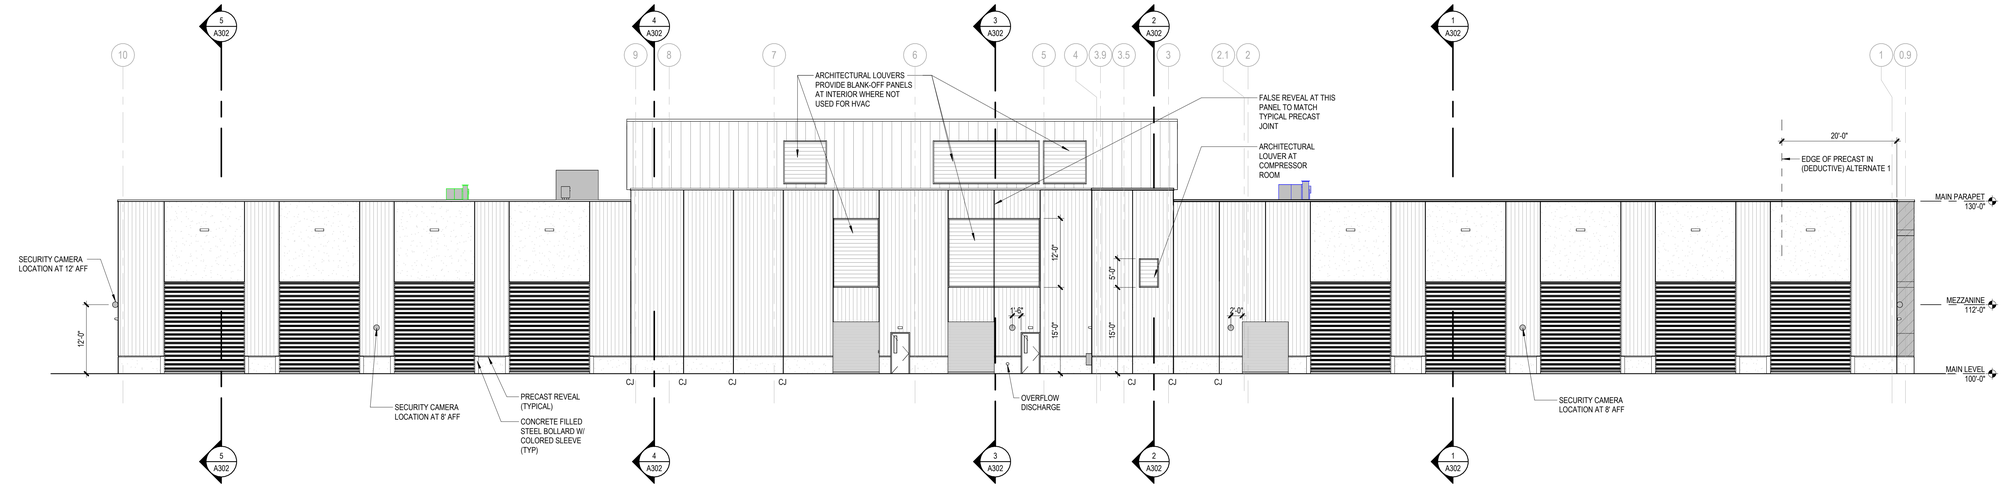

N NORTH ELEVATION
3/32" = 1'-0"

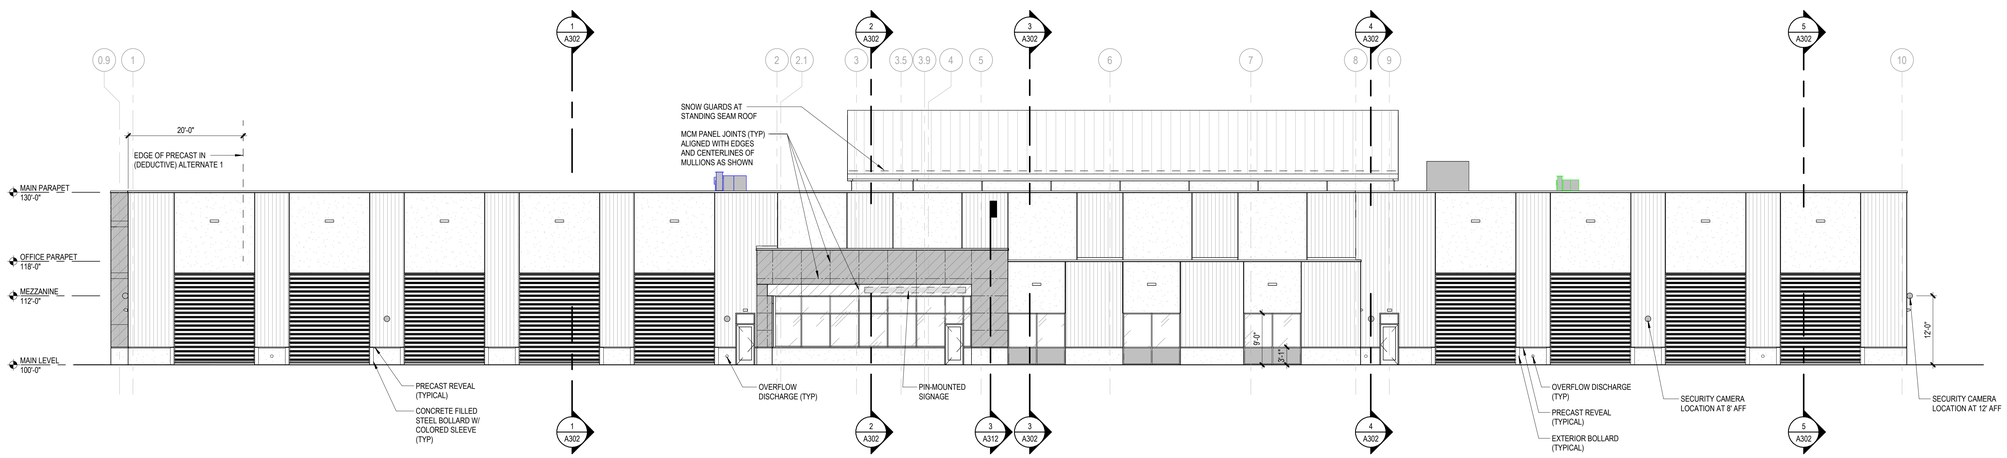

S SOUTH ELEVATION
3/32" = 1'-0"

MICHIGAN STATE UNIVERSITY
Infrastructure Planning and Facilities

MICHIGAN STATE UNIVERSITY

Transportation Services Garage - Construct Original Building

MSU PROJ. NO. CP25063
169 SERVICE RD, EAST LANSING, MI 48824

MSU PROJ. NO.	CP25063
PRJ. MGR.	J. VANZEE
ARCH.	D. LAUNSTEIN
MECH.	R. WINKLER
ELEC.	K. BEACH
CIVIL	T. OSMAN
L.A.	K. BURKS
INT. DES.	D. WHITBECK
CONST. REP.	
APPR.	
DATE	09/30/2026
SCALE	AS INDICATED

ISSUANCE

	07/10/2026	95% CONSTRUCTION DOCUMENTS
	07/30/2026	CONSTRUCTION DOCUMENTS
1	09/30/2026	BULLETIN 01

EXTERIOR ELEVATIONS

A201

9/30/2026 9:31:02 AM
Autodesk Docs://71470024 - MSU New Transportation Services Garage/71470024-MSUTS-ARCH.rvt
SY - ADH
EXTERIOR ELEVATIONS
THIS DOCUMENT HAS BEEN PREPARED BY PROGRESSIVE AE, INC. AS AN INSTRUMENT OF SERVICE, AND PROGRESSIVE AE, INC. SHALL RETAIN ALL COMMON LAW, STATUTORY AND OTHER RESERVED RIGHTS, INCLUDING THE COPYRIGHT THERETO