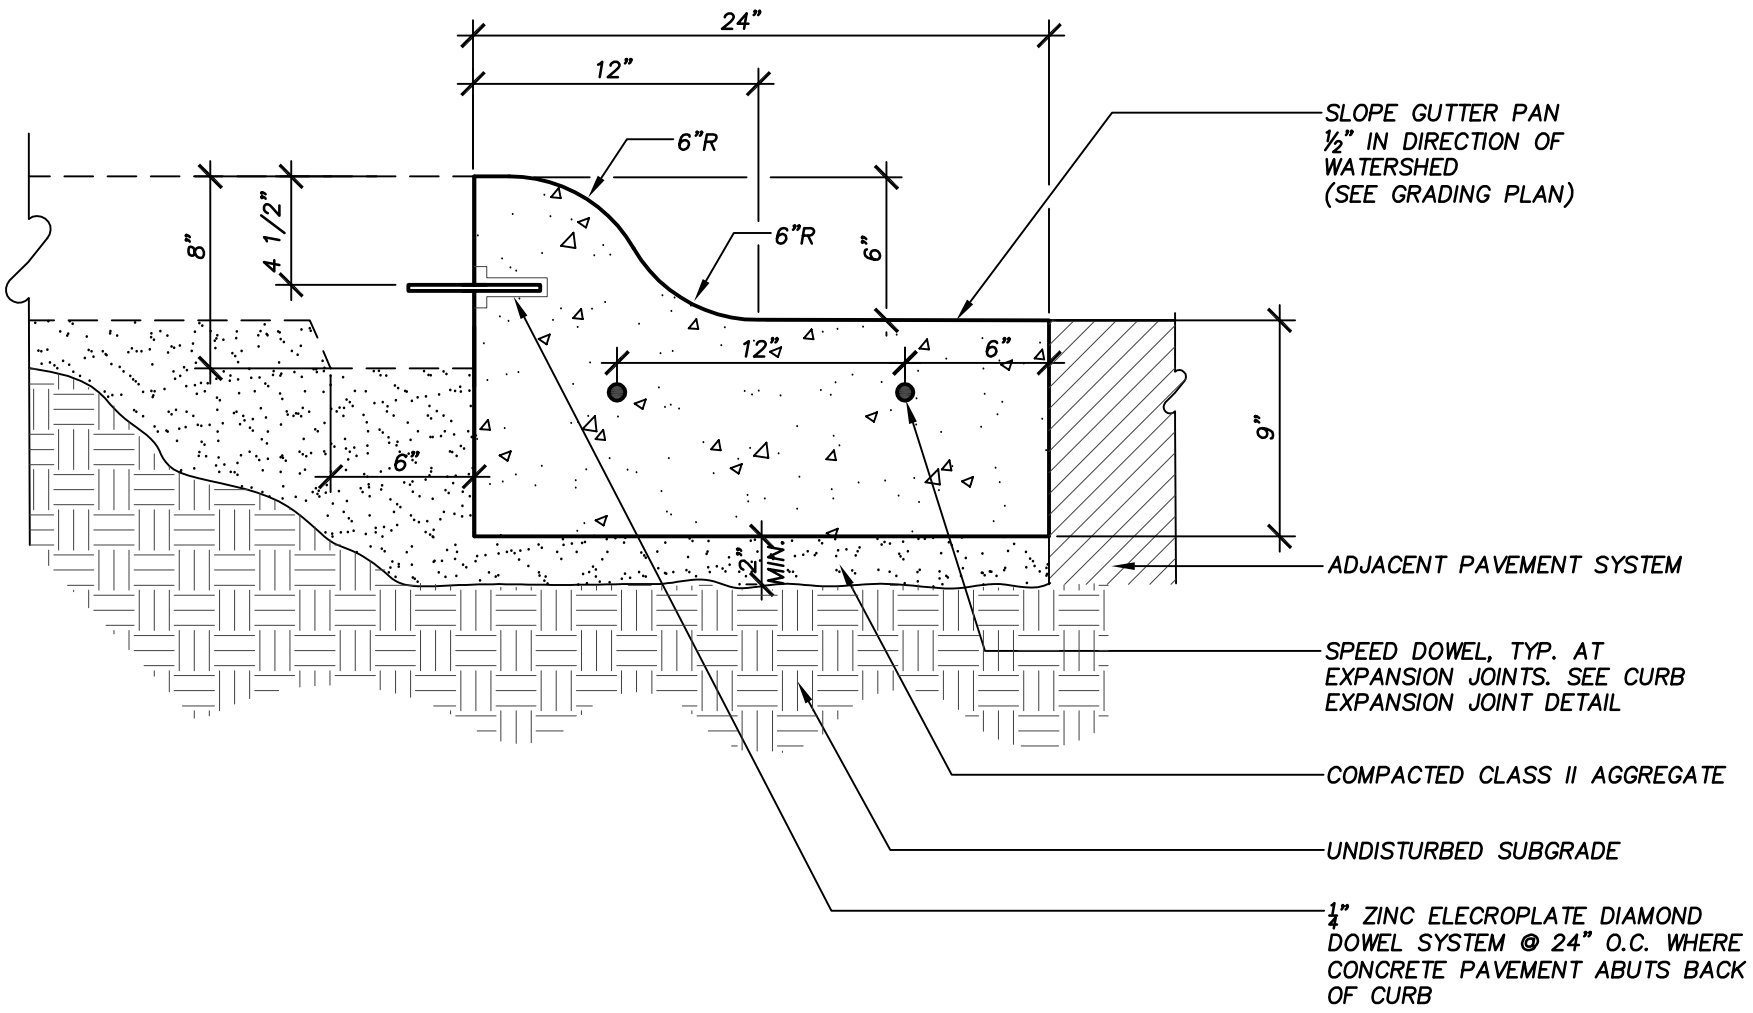

X / X–X **ROLLED CURB AND GUTTER**
SECTION

SCALE: 1–1/2"=1'–0"

SEE SPECIFICATION SECTION
321613 CONCRETE CURBS AND GUTTERS
321313 CONCRETE PAVEMENT

MICHIGAN STATE UNIVERSITY
Infrastructure Planning and Facilities

ROLLED CURB AND GUTTER
Typical Detail

DATE 1/9/09
DRAWN
REVISION 8/14/2017 POKEEFE
DETAIL NO. 321613–19
SHEET 1 OF ONE

CS_STD_CIV_321613_ROLLED_CURB_AND_GUTTER.dwg