


3 SOUTH WEST OVERHEAD

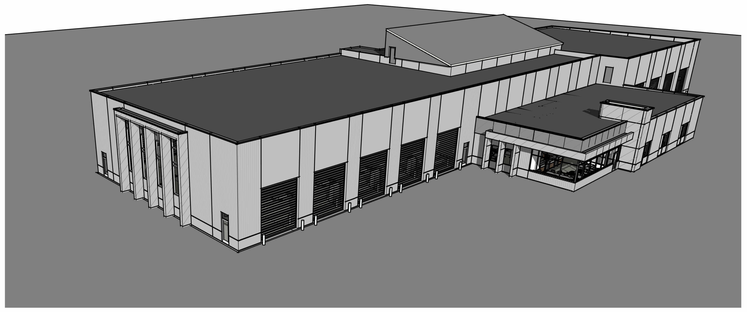


4 SOUTH EAST OVERHEAD



5 SOUTH WEST PERSPECTIVE




6 SOUTH WEST PERSPECTIVE 2

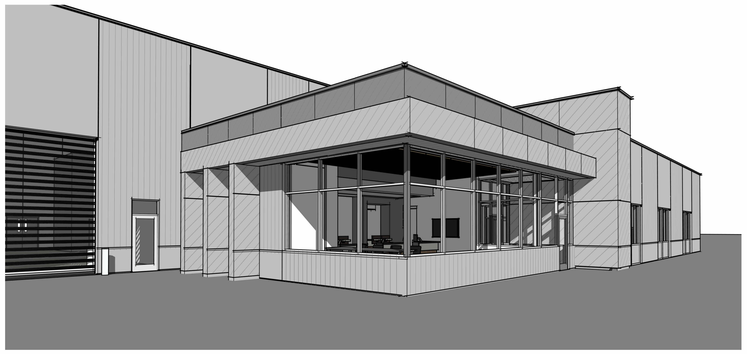

7 MAIN ENTRY VIEW




8 MAIN ENTRY VIEW 2

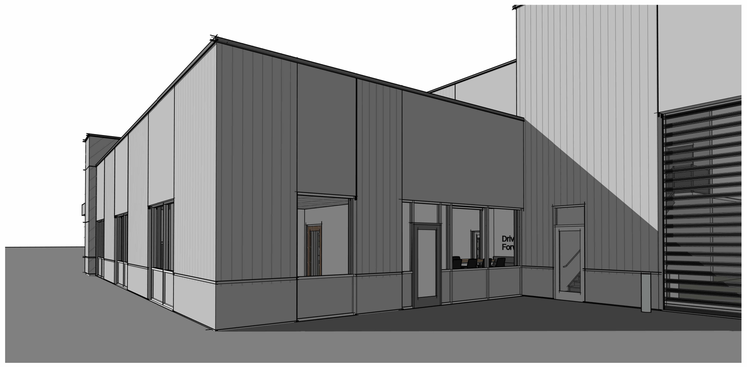


9 EXTERIOR VIEW OF BREAK ROOM



10 NORTH EAST DELIVERY ZONE

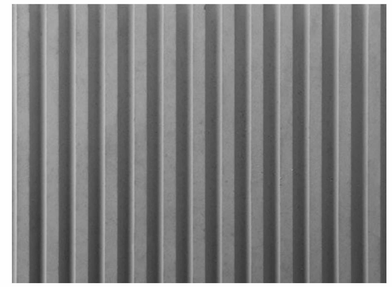

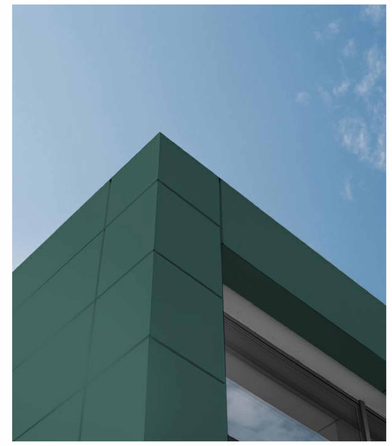





PROGRESSIVE AE, INC.
PROGRESSIVE COMPANIES
Charlotte, NC | Detroit, MI | Grand Rapids, MI
weareprogressive.com

Progressive Companies Project Number: 71470024

Infrastructure
Planning and Facilities

MICHIGAN STATE UNIVERSITY

MICHIGAN STATE UNIVERSITY
TRANSPORTATION SERVICES

169 SERVICES DR, EAST LANSING , MI 48824

NOT FOR CONSTRUCTION

If this document is sealed and signed in a digital or electronic format and is received from someone other than the sealing professional identified in the document, you must contact the sealing professional in writing to validate authenticity of the document. The sealing professional disclaims the seal and signature and shall not be liable for any liability associated with it where the authenticity of any digital or electronic seal or signature has not been validated in this manner.


MSU PROJ. NO.	CP25063
PRJ. MGR.	J. VANZEE
ARCH.	D. LAUNSTEIN
MECH.	R. WINKLER
ELEC.	K. BEACH
CIVIL	T. OSMAN
L.A.	K. BURKS
INT. DES.	D. WHITBECK
CONST. REP.	
APPR.	
DATE	04/28/26
SCALE	AS INDICATED

ISSUANCE
04/28/2026 DESIGN DEVELOPMENT


EXTERIOR PERSPECTIVE VIEWS

A202


4/27/2026 5:18:31 PM Autodesk Docs://71470024 - MSU New Transportation Services Garage/71470024_MSUTS_ARCH.rvt
SC1 - A202
EXTERIOR PERSPECTIVE VIEWS
THIS DOCUMENT HAS BEEN PREPARED BY PROGRESSIVE AE, INC. AS AN INSTRUMENT OF SERVICE, AND AFFORDED USE IN ACCORDANCE WITH ALL NATIONAL AND COMMON LAW, STATUTORY AND OTHER RESERVATIONS OF RIGHTS, INCLUDING THE COPYRIGHT ACT.

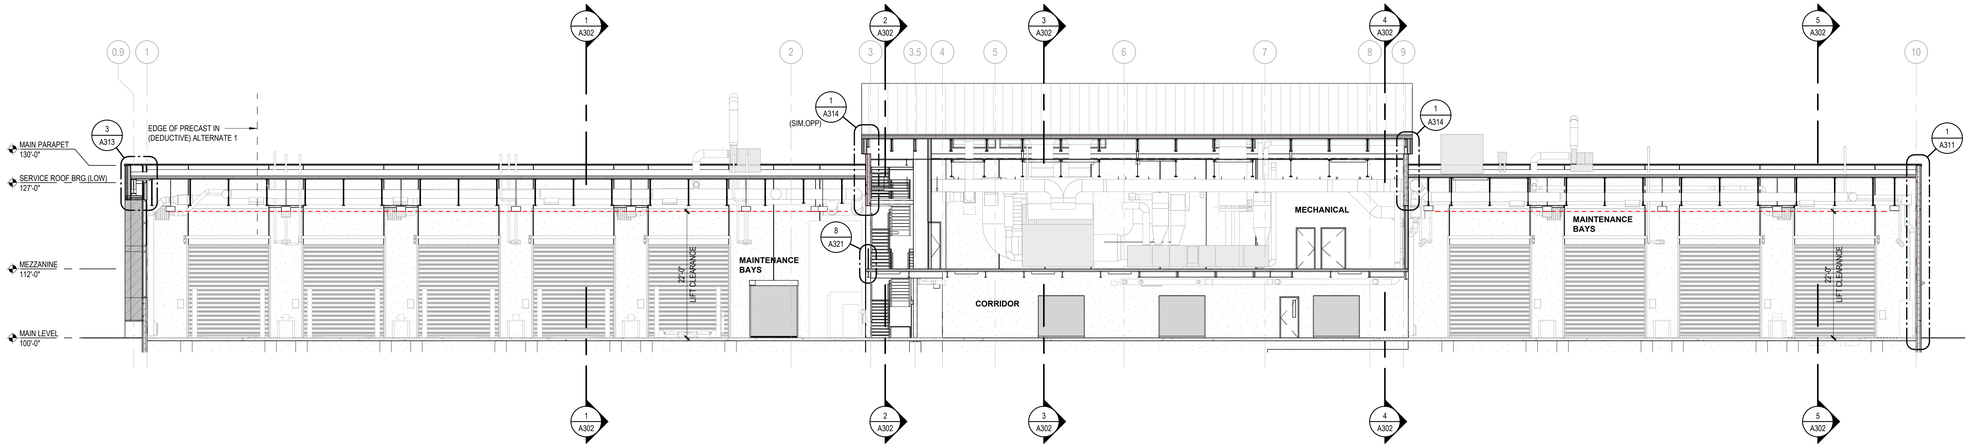

1 BUILDING SECTION
3/32" = 1'-0"

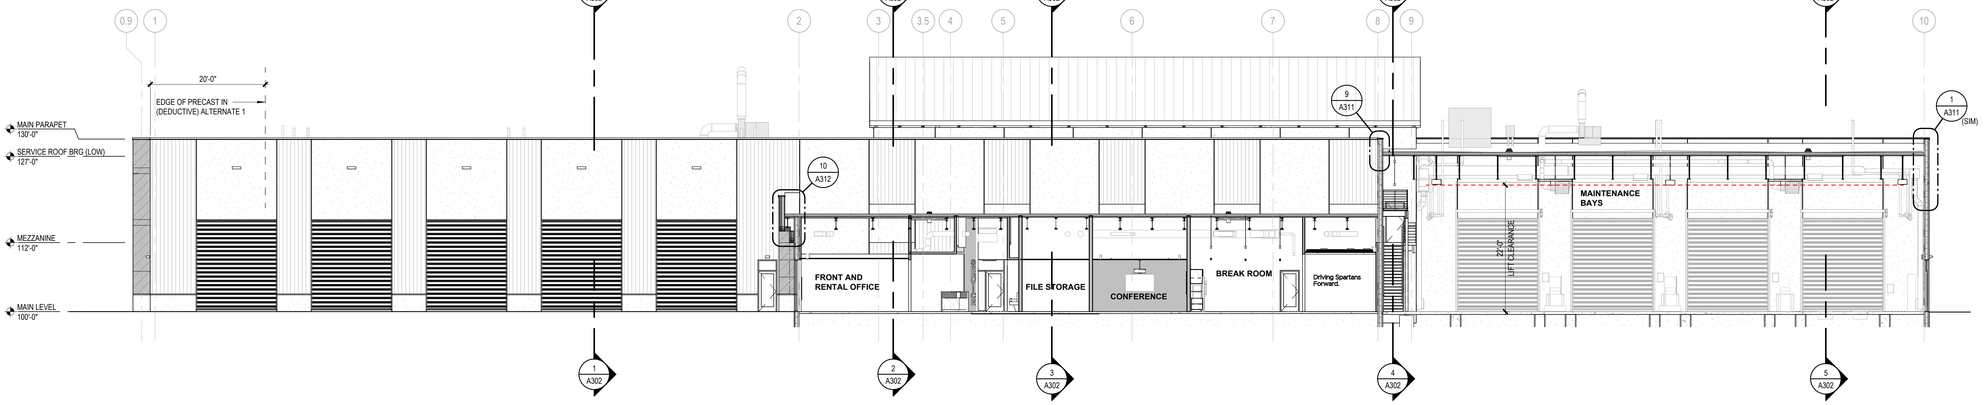

2 BUILDING SECTION
3/32" = 1'-0"

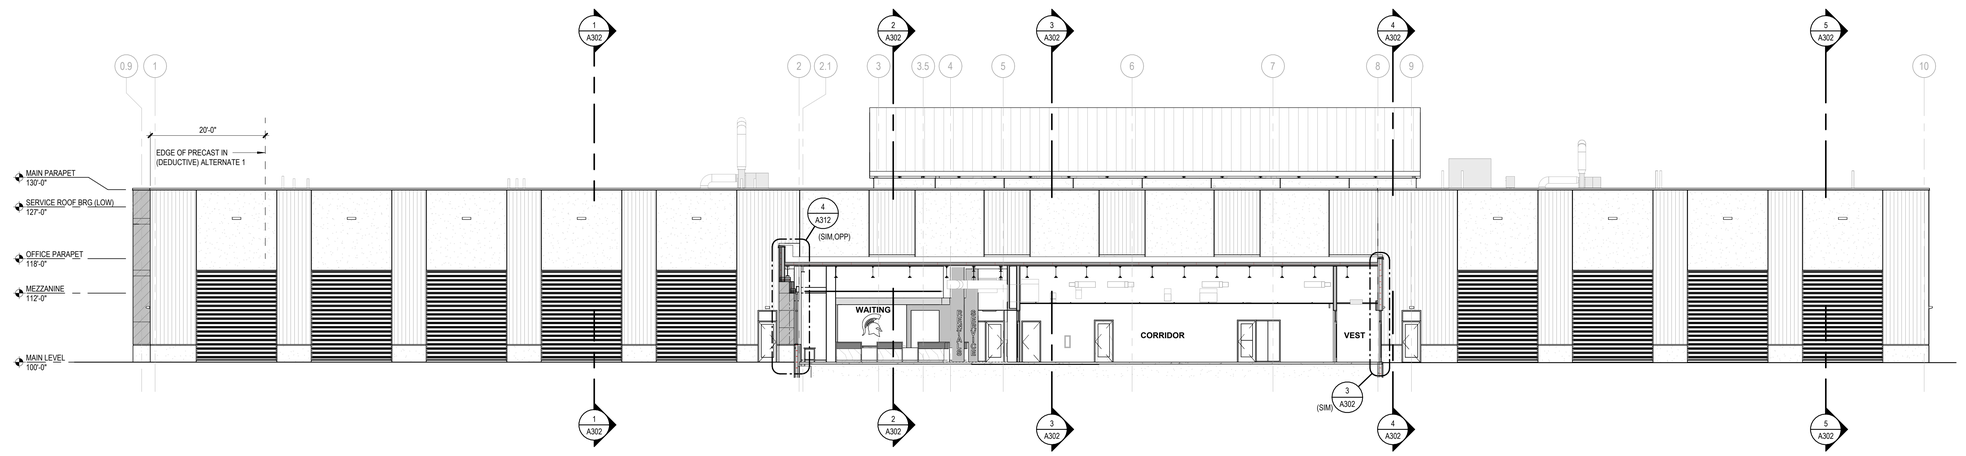

3 BUILDING SECTION
3/32" = 1'-0"

PROGRESSIVE AE, INC.
PROGRESSIVE COMPANIES
Charlotte, NC | Detroit, MI | Grand Rapids, MI
weareprogressive.com
Progressive Companies Project Number: 71470024

Infrastructure Planning and Facilities

MICHIGAN STATE UNIVERSITY

MICHIGAN STATE UNIVERSITY
Transportation Services Garage - Construct Original Building
MSU PROJ. NO. CP25063
169 SERVICE RD, EAST LANSING, MI 48824

STATE OF MICHIGAN
ERIC EDWARD BILLER
ARCHITECT
No. 1301056364
07/31/2025
LICENSED ARCHITECT

This item has been electronically signed and sealed by Eric E. Biller using a Digital Signature and date. Printed copies of this document are not considered signed and sealed and the signature must be verified on any electronic copies.

MSU PROJ. NO.
CP25063


PRJ. MGR.	J. VANZEE
ARCH.	D. LAUNSTEIN
MECH.	R. WINKLER
ELEC.	K. BEACH
CIVIL	T. OSMAN
L.A.	K. BURKS
INT. DES.	D. WHITBECK
CONST. REP.	
APPR.	D. LAUNSTEIN
DATE	07/10/26
SCALE	AS INDICATED

ISSUANCE
07/10/2026 95% CONSTRUCTION DOCUMENTS
07/30/2026 CONSTRUCTION DOCUMENTS


BUILDING SECTIONS

A301


7/3/2026 8:15:44 AM
Autodesk Docs://71470024 - MSU New Transportation Services Garage/71470024-MSUTS-ARCH.rvt
3D - A301
BUILDING SECTIONS
THIS DOCUMENT HAS BEEN PREPARED BY PROGRESSIVE AE, INC. AS AN INSTRUMENT OF SERVICE, AND PROGRESSIVE AE, INC. SHALL RETAIN ALL COMMON LAW, STATUTORY AND OTHER RESERVED RIGHTS, INCLUDING THE COPYRIGHT HERETO

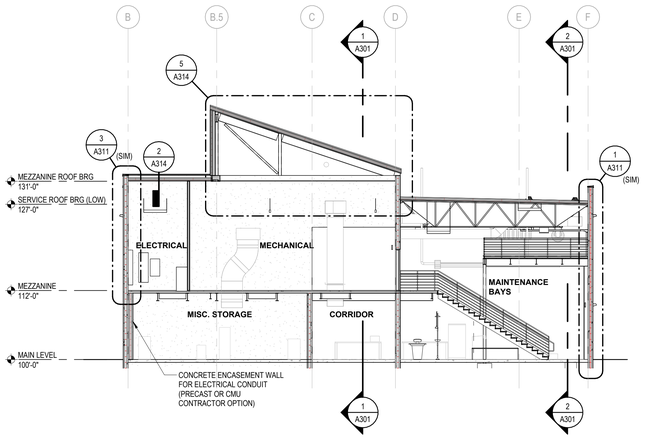


4 BUILDING SECTION
3/32" = 1'-0"

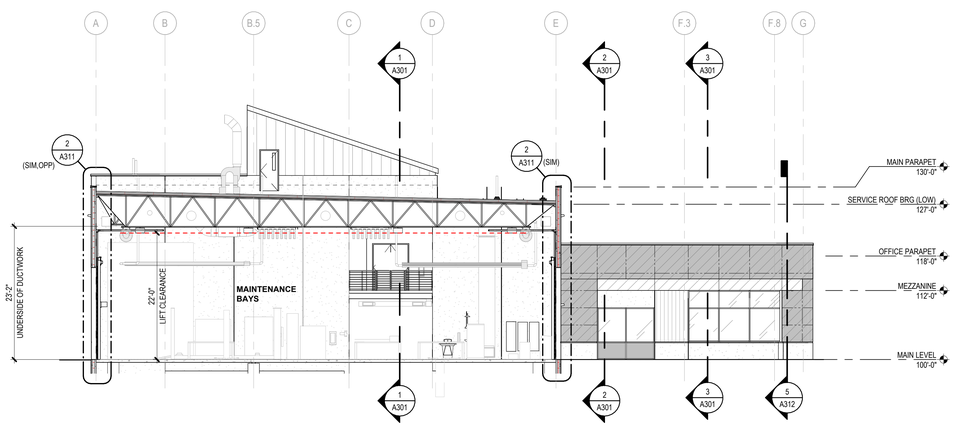


1 BUILDING SECTION
3/32" = 1'-0"

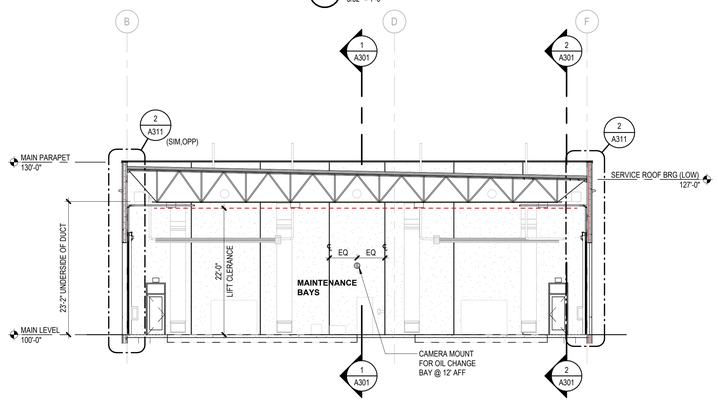

5 BUILDING SECTION
3/32" = 1'-0"

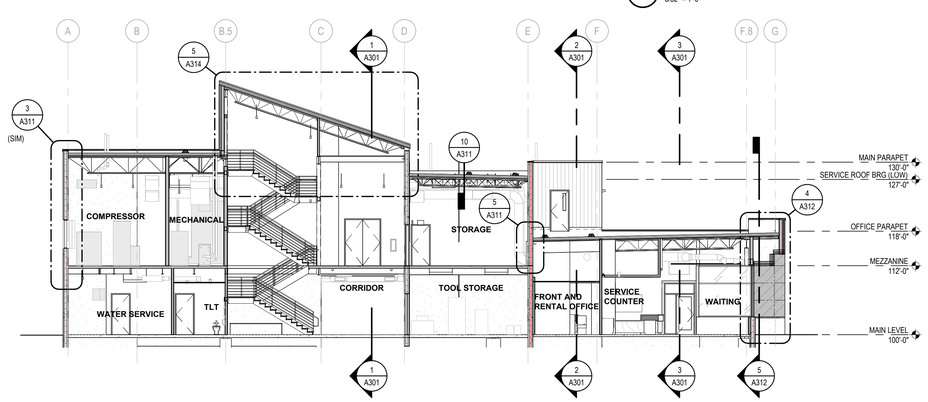

2 BUILDING SECTION
3/32" = 1'-0"

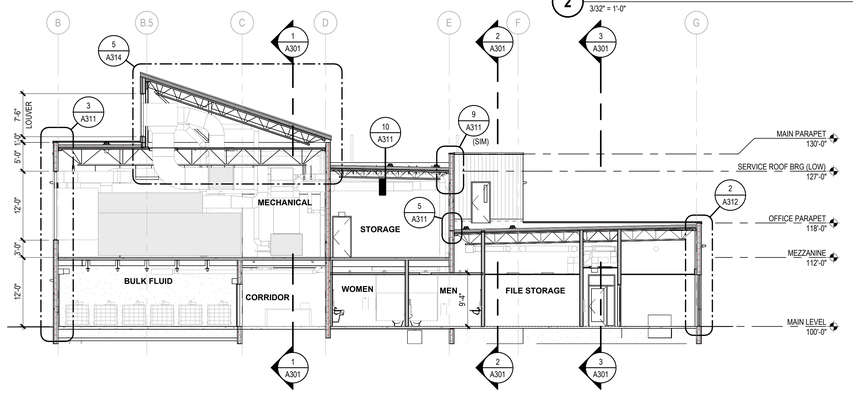

3 BUILDING SECTION
3/32" = 1'-0"

PROGRESSIVE AE, INC.
PROGRESSIVE COMPANIES
Charlotte, NC | Detroit, MI | Grand Rapids, MI
weareprogressive.com
Progressive Companies Project Number: 71470024

Infrastructure Planning and Facilities

MICHIGAN STATE UNIVERSITY

MICHIGAN STATE UNIVERSITY
Transportation Services Garage - Construct Original Building
MSU PROJ. NO. CP25063
169 SERVICE RD. EAST LANSING, MI 48824

STATE OF MICHIGAN
ERIC EDWARD BILLER
ARCHITECT
No. 1301056364
07/10/2026
LICENSED ARCHITECT

This item has been electronically signed and sealed by Eric E. Biller using a Digital Signature and date. Printed copies of this document are not considered signed and sealed and the signature must be verified on any electronic copies.


MSU PROJ. NO.	CP25063
PRJ. MGR.	J. VANZEE
ARCH.	D. LAUNSTEIN
MECH.	R. WINKLER
ELEC.	K. BEACH
CIVIL	T. OSMAN
L.A.	K. BURKS
INT. DES.	D. WHITBECK
CONST. REP.	
APPR.	D. LAUNSTEIN
DATE	07/10/26
SCALE	AS INDICATED

ISSUANCE
07/10/2026 95% CONSTRUCTION DOCUMENTS
07/30/2026 CONSTRUCTION DOCUMENTS


BUILDING SECTIONS

A302


7/31/2026 8:16:16 AM Autodesk Docs://71470024 - MSU New Transportation Services Garage/71470024-ABUTS-ARCH.rvt
Sht - A302
BUILDING SECTIONS
THIS DOCUMENT HAS BEEN PREPARED BY PROGRESSIVE AE, INC. AS AN INSTRUMENT OF SERVICE, AND PROGRESSIVE AE, INC. SHALL ESTAIN ALL COMMON LAW, STATUTORY AND OTHER RESERVED RIGHTS, INCLUDING THE COPYRIGHT THERETO.

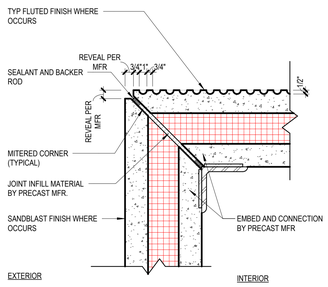


14 TYPICAL PRECAST OUTSIDE CORNER
1 1/2" = 1'-0"

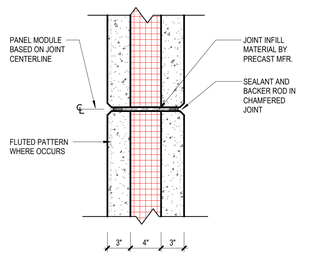


12 TYPICAL PRECAST PANEL JOINT
1 1/2" = 1'-0"

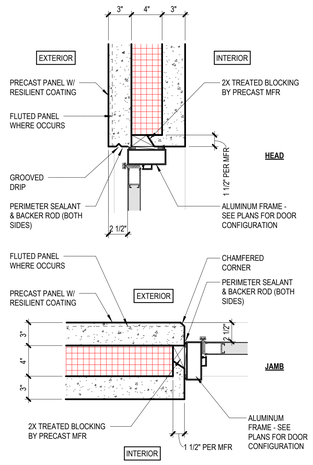


7 ALUMINUM FRAME AT PRECAST PANEL
1 1/2" = 1'-0"

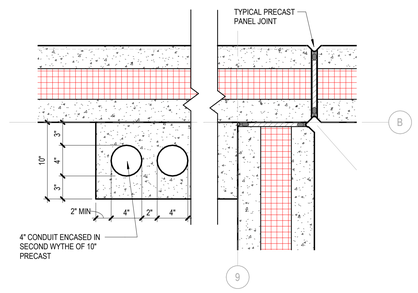


11 DETAIL AT CONDUIT ENCASEMENT
1 1/2" = 1'-0"

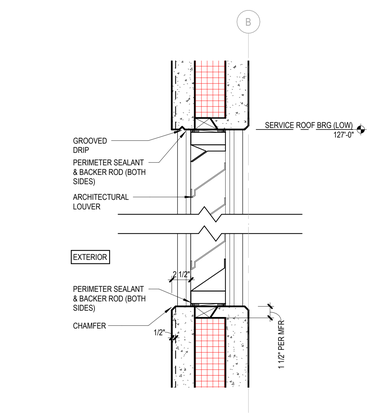


6 DETAIL AT PRECAST LOUVER
1 1/2" = 1'-0"

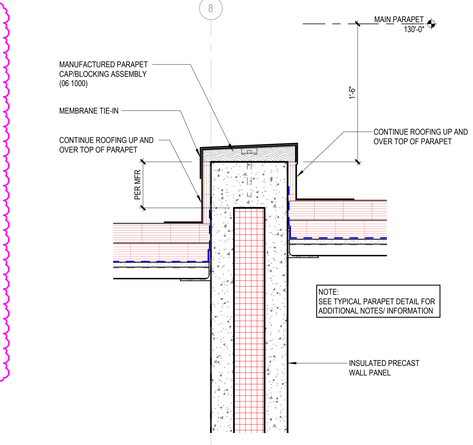


10 DETAIL AT INTERMEDIATE PARAPET
1 1/2" = 1'-0"

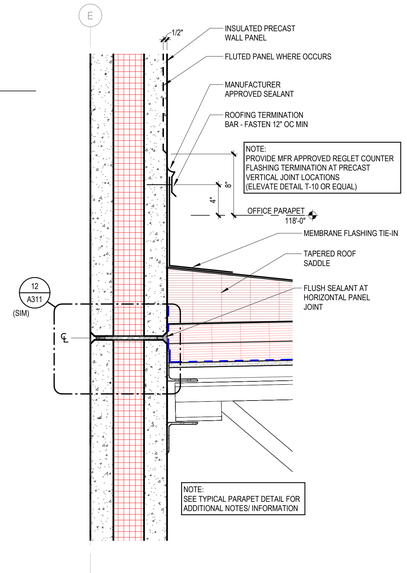


5 DETAIL AT LOW ROOF TIE IN
1 1/2" = 1'-0"

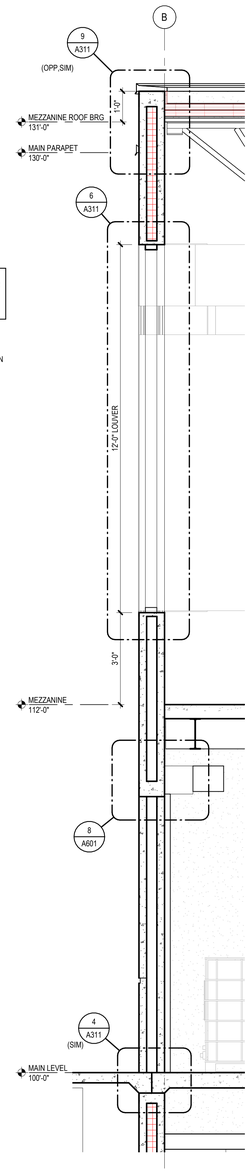


3 WALL SECTION
1/2" = 1'-0"

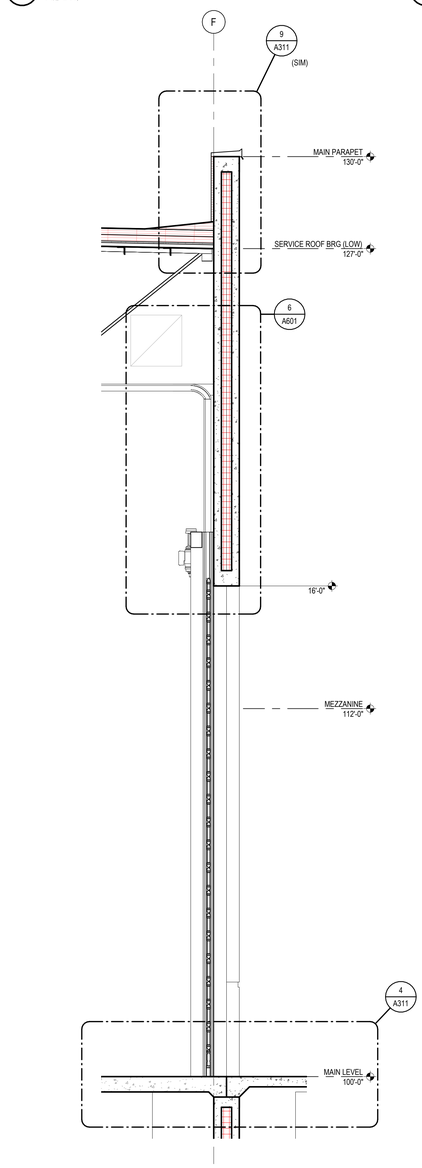

2 WALL SECTION
1/2" = 1'-0"

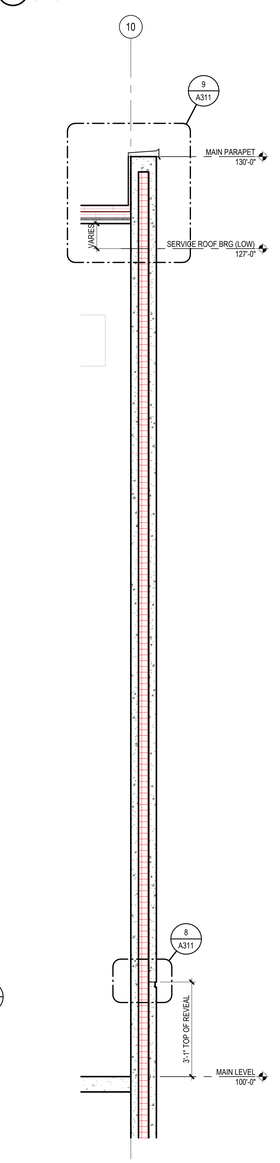


1 WALL SECTION
1/2" = 1'-0"

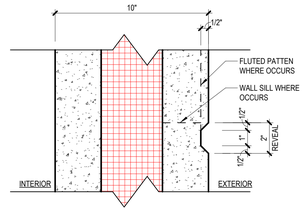

8 TYPICAL REVEAL DETAIL
3" = 1'-0"

9 DETAIL AT TYPICAL PARAPET
1 1/2" = 1'-0"

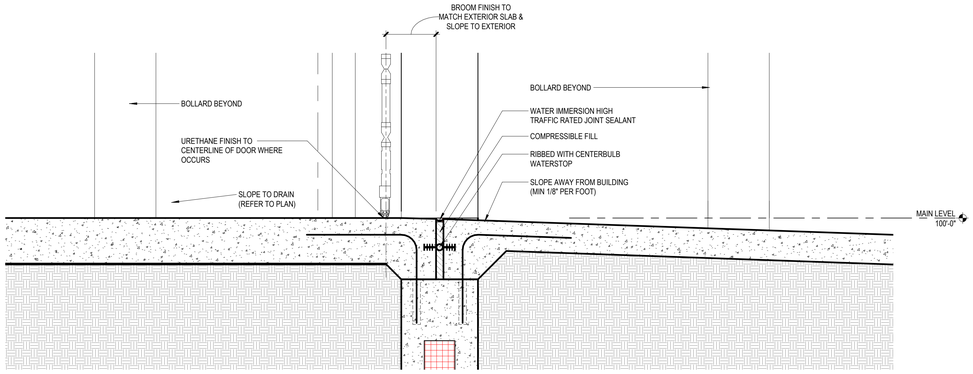

4 DETAIL AT OVERHEAD DOOR THRESHOLD
1 1/2" = 1'-0"

PROGRESSIVE AE, INC.

PROGRESSIVE COMPANIES

Charlotte, NC | Detroit, MI | Grand Rapids, MI

weareprogressive.com

Progressive Companies Project Number: 71470024

MICHIGAN STATE UNIVERSITY

Infrastructure Planning and Facilities

MICHIGAN STATE UNIVERSITY

Transportation Services Garage - Construct Original Building

MSU PROJ. NO. CP25063

169 SERVICE RD, EAST LANSING, MI 48824

MSU PROJ. NO.	CP25063
PRJ. MGR.	J. VANZEE
ARCH.	D. LAUNSTEIN
MECH.	R. WINKLER
ELEC.	K. BEACH
CIVIL	T. OSMAN
L.A.	K. BURKS
INT. DES.	D. WHITBECK
CONST. REP.	
APPR.	
DATE	09/30/2026
SCALE	AS INDICATED


ISSUANCE

	07/10/2026	95% CONSTRUCTION DOCUMENTS
	07/30/2026	CONSTRUCTION DOCUMENTS
1	09/30/2026	BULLETIN 01


EXTERIOR WALL SECTIONS AND DETAILS

A311


9/30/2026 9:37:06 AM Autodesk Docs://71470024 - MSU New Transportation Services Garage/71470024-MSUTS-ARCH.rvt
25 - A311 EXTERIOR WALL SECTIONS AND DETAILS
THIS DOCUMENT HAS BEEN PREPARED BY PROGRESSIVE AE, INC. AS AN INSTRUMENT OF SERVICE, AND PROGRESSIVE AE, INC. SHALL RETAIN ALL COMMON LAW, STATUTORY AND OTHER RESERVED RIGHTS, INCLUDING THE COPYRIGHT THERETO.

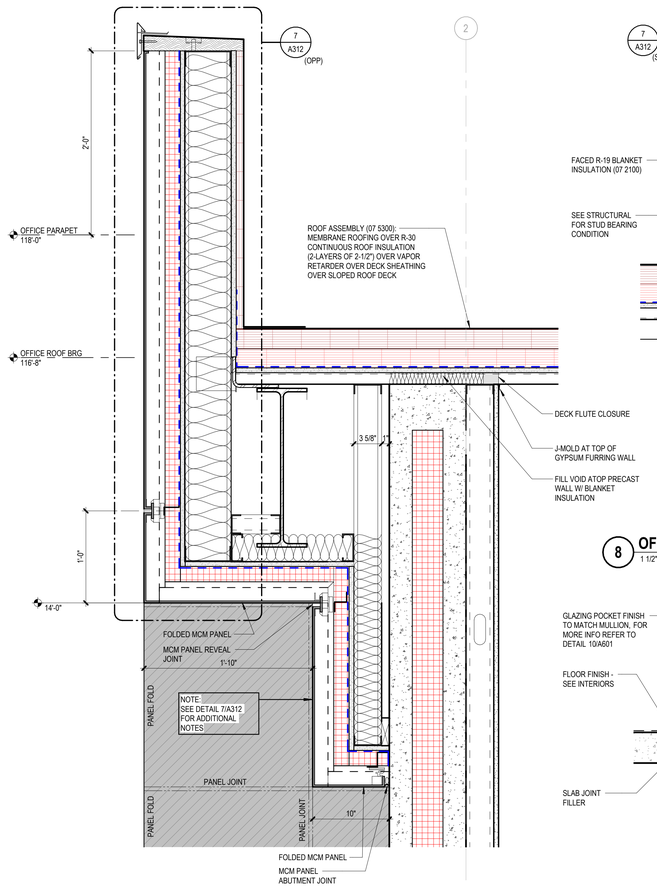


10 OFFICE OVERHANG DETAIL - WEST
1 1/2" = 1'-0"

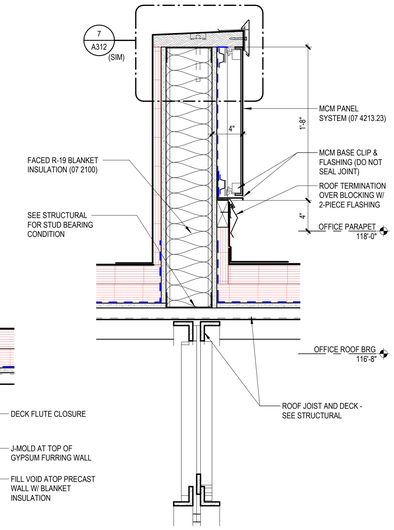


8 OFFICE PARAPET RETURN DETAIL
1 1/2" = 1'-0"

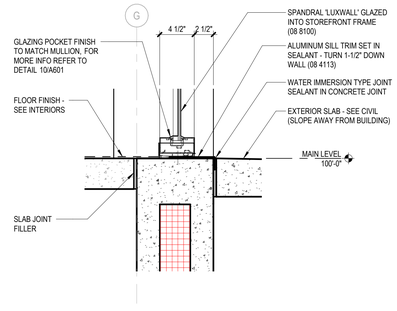


9 STOREFRONT SILL DETAIL
1 1/2" = 1'-0"

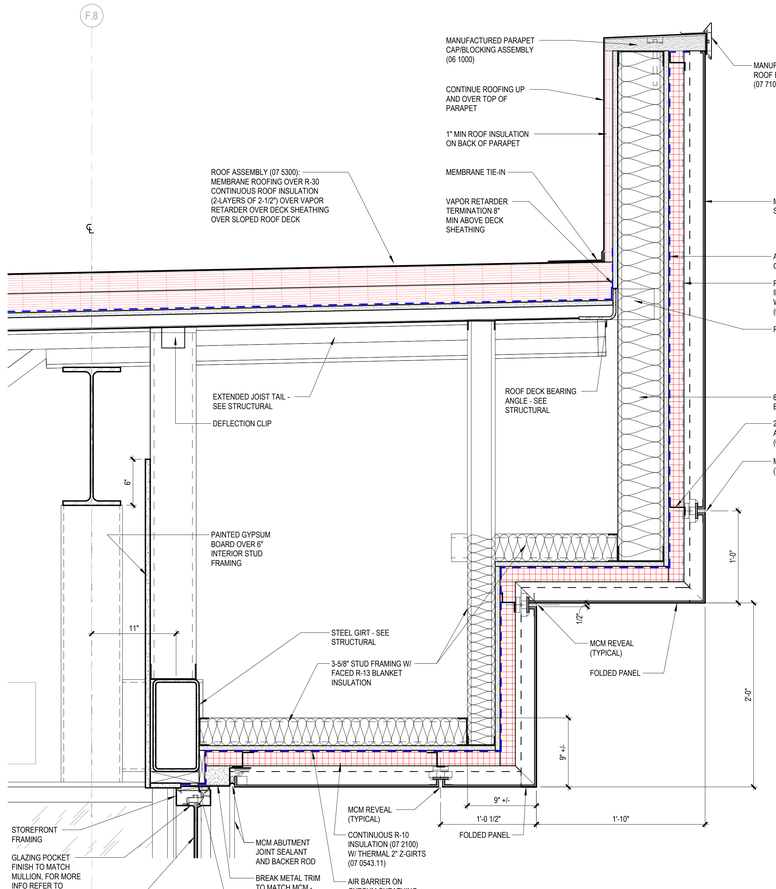


7 OFFICE OVERHANG DETAIL
1 1/2" = 1'-0"

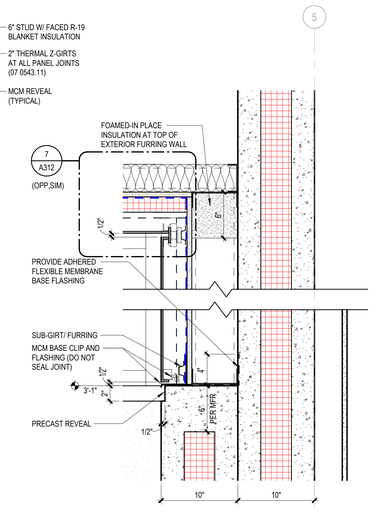


6 SECTION DETAIL AT ENTRY
1 1/2" = 1'-0"

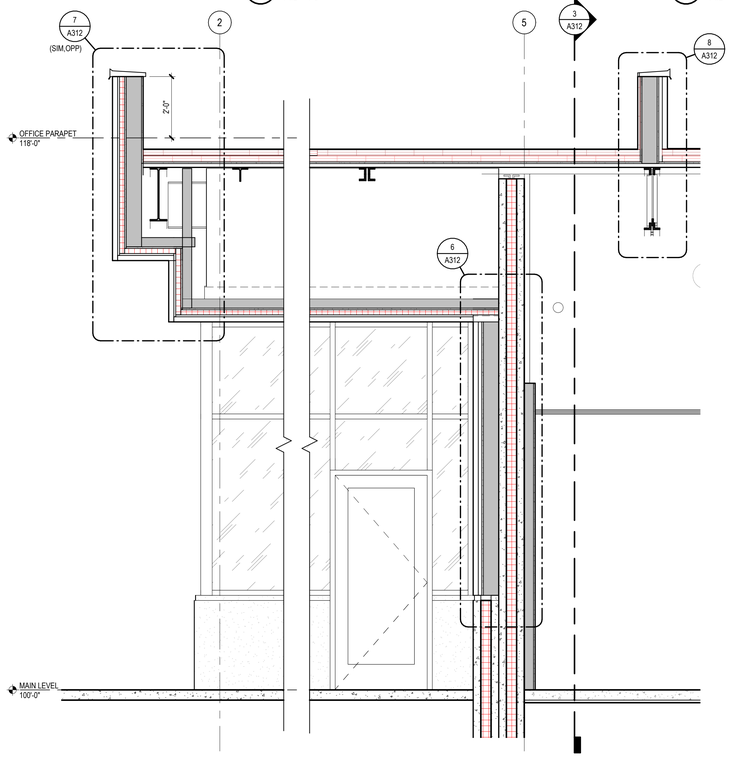


5 WALL SECTION AT ENTRY OVERHANG
1/2" = 1'-0"

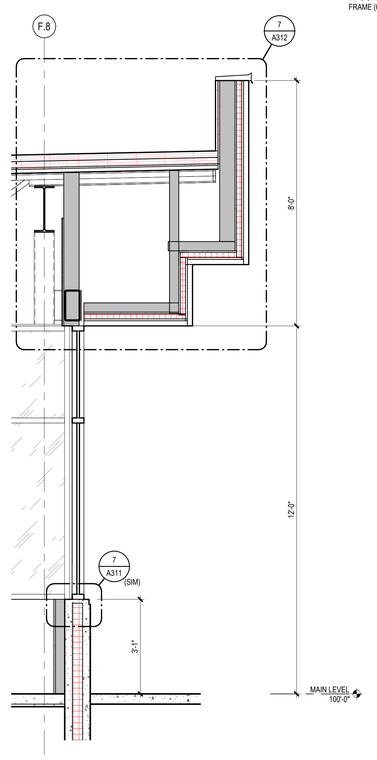


4 WALL SECTION AT NORT OVERHANG
1/2" = 1'-0"

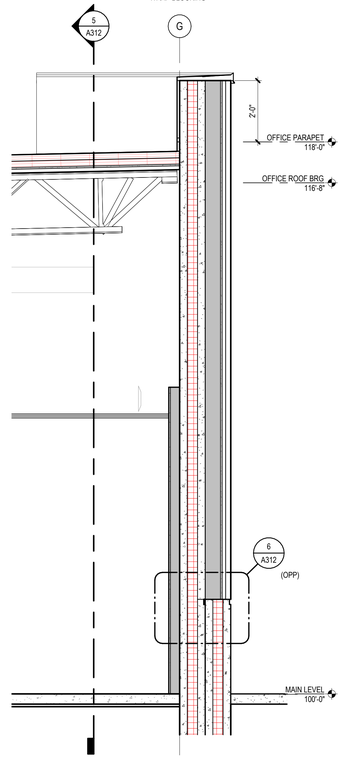

3 WALL SECTION AT HIGH PARAPET
1/2" = 1'-0"

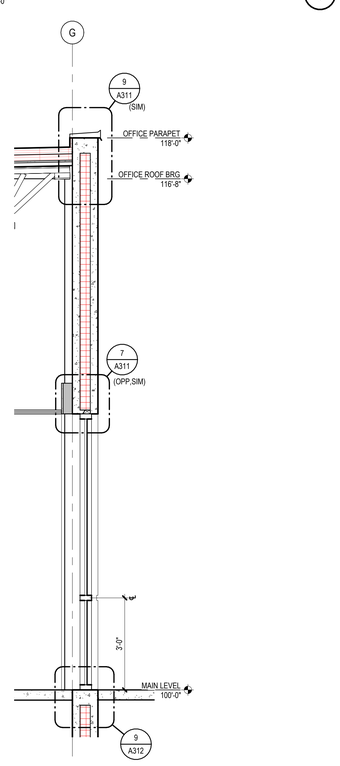

2 WALL SECTION AT OFFICE OPENING
1/2" = 1'-0"

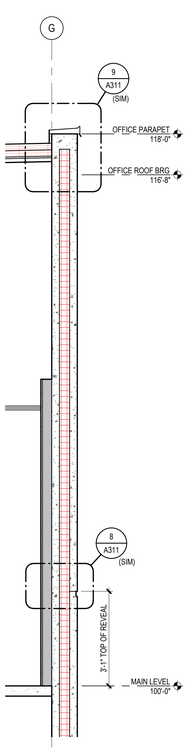

1 WALL SECTION AT OFFICE
1/2" = 1'-0"

PROGRESSIVE AE, INC.

PROGRESSIVE COMPANIES

Charlotte, NC | Detroit, MI | Grand Rapids, MI

weareprogressive.com

Progressive Companies Project Number: 71470024

Infrastructure
Planning and Facilities

MICHIGAN STATE UNIVERSITY

MICHIGAN STATE UNIVERSITY

MICHIGAN STATE UNIVERSITY

Transportation Services Garage - Construct Original Building

MSU PROJ. NO. CP25063

169 SERVICE RD, EAST LANSING, MI 48824

MSU PROJ. NO.	CP25063
PRJ. MGR.	J. VANZEE
ARCH.	D. LAUNSTEIN
MECH.	R. WINKLER
ELEC.	K. BEACH
CIVIL	T. OSMAN
L.A.	K. BURKS
INT. DES.	D. WHITBECK
CONST. REP.	
APPR.	
DATE	09/30/2026
SCALE	AS INDICATED


ISSUANCE

	07/10/2026	95% CONSTRUCTION DOCUMENTS
	07/30/2026	CONSTRUCTION DOCUMENTS
1	09/30/2026	BULLETIN 01


EXTERIOR WALL SECTIONS AND DETAILS - OFFICE

A312


9/30/2026 9:37:09 AM Autodesk Docs://71470024 - MSU New Transportation Services Garage/71470024-MSUTS-ARCH.rvt
SHEET: A312 EXTERIOR WALL SECTIONS AND DETAILS - OFFICE
THIS DOCUMENT HAS BEEN PREPARED BY PROGRESSIVE AE, INC. AE AN INSTRUMENT OF SERVICE. AE&I PROGRESSIVE AE, INC. SHALL RETAIN ALL COMMON LAW, STATUTORY AND OTHER RESERVED RIGHTS, INCLUDING THE COPYRIGHT THERETO.

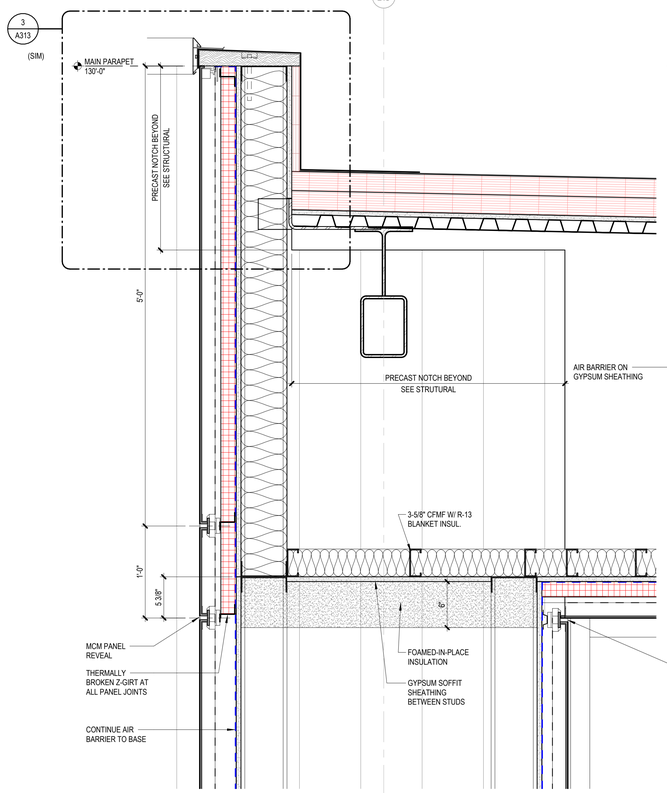


5 WEST MAINTENANCE SECTION DETAIL
1 1/2" = 1'-0"

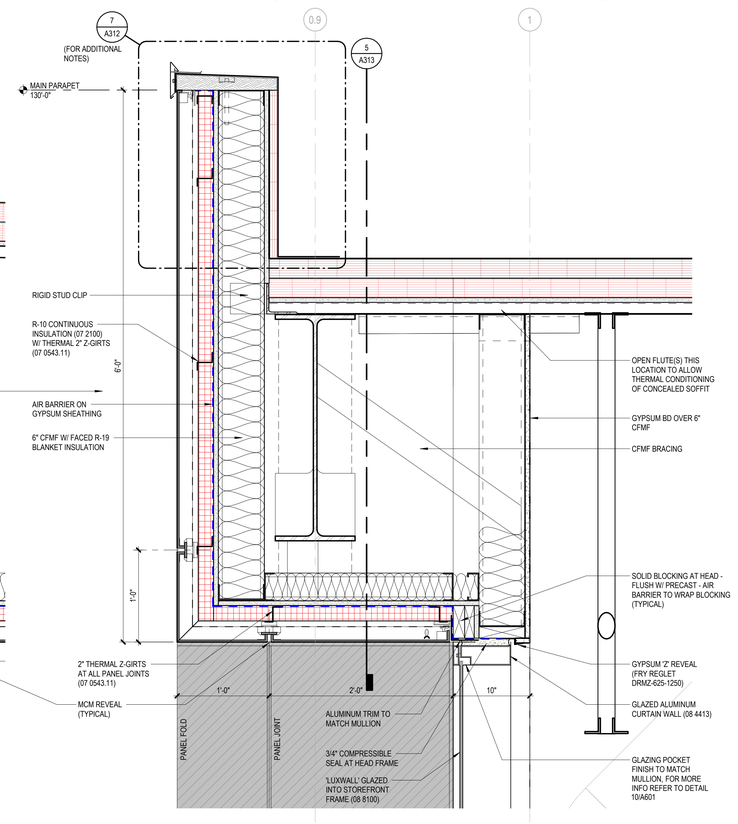


3 WEST MAINTENANCE SECTION DETAIL
1 1/2" = 1'-0"

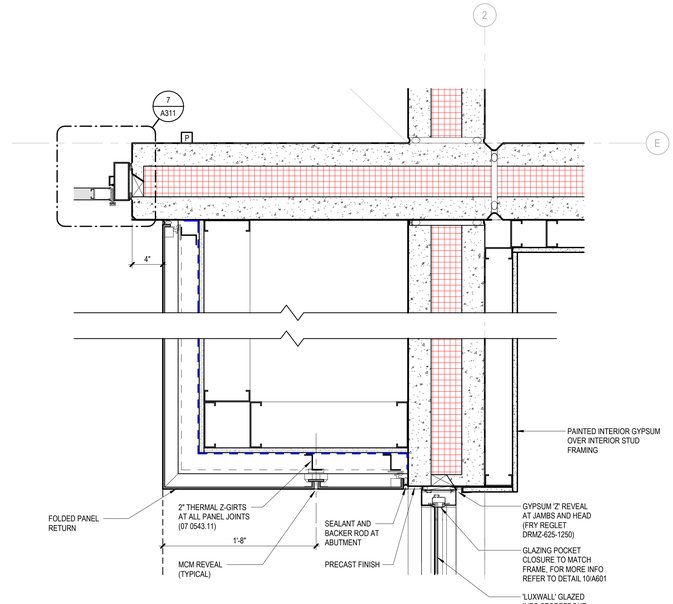


1 OFFICE WALL PLAN DETAIL – WEST
1 1/2" = 1'-0"

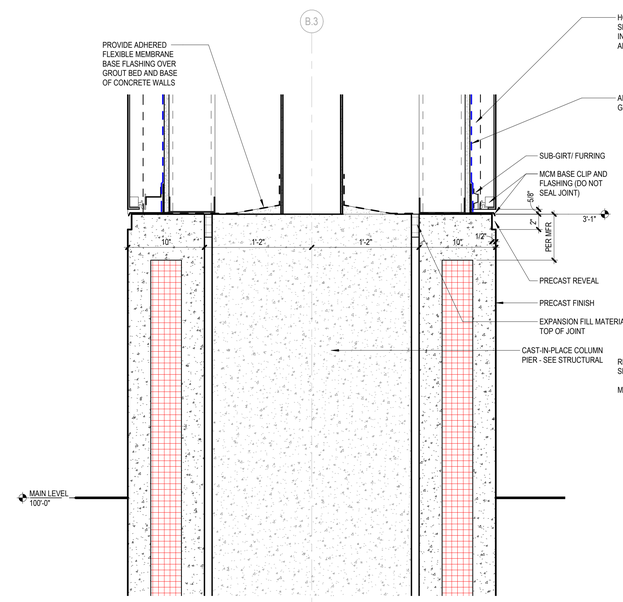

6 WEST MAINTENANCE SECTION DETAIL
1 1/2" = 1'-0"

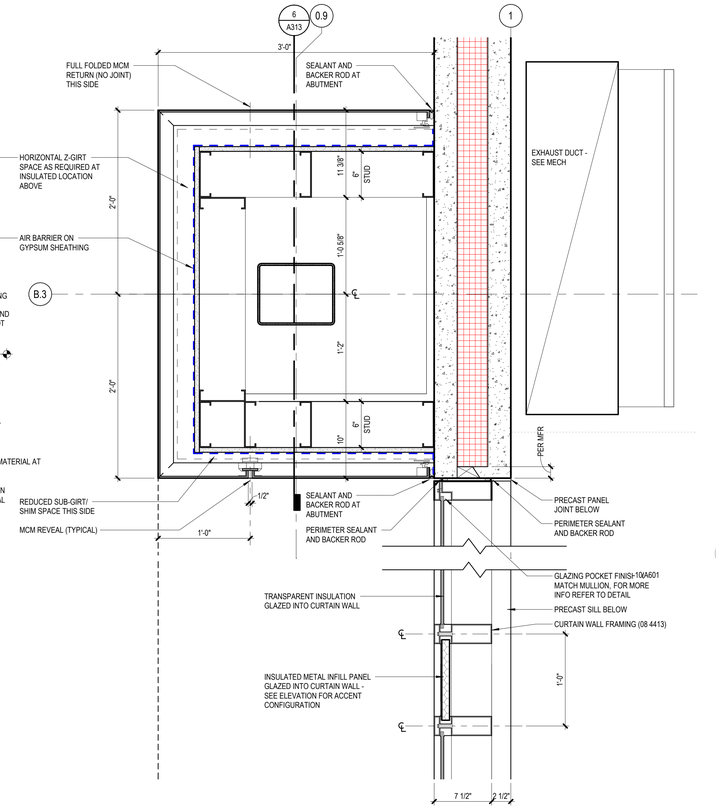

4 WEST MAINTENANCE PLAN DETAIL
1 1/2" = 1'-0"

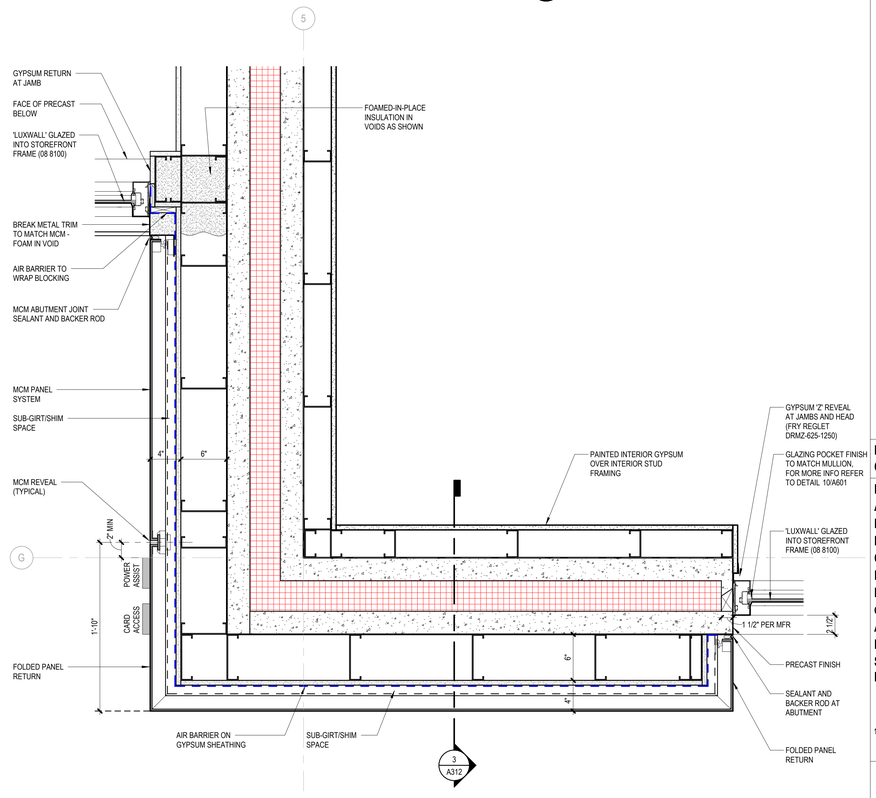

2 OFFICE WALL PLAN DETAIL - SOUTH
1 1/2" = 1'-0"

PROGRESSIVE AE, INC.
PROGRESSIVE COMPANIES
Charlotte, NC | Detroit, MI | Grand Rapids, MI
weareprogressive.com
Progressive Companies Project Number: 71470024

Infrastructure
Planning and Facilities

MICHIGAN STATE UNIVERSITY

MICHIGAN STATE UNIVERSITY
Transportation Services Garage -
Construct Original Building
MSU PROJ. NO. CP25063
169 SERVICE RD, EAST LANSING, MI 48824

MSU PROJ. NO.	CP25063
PRJ. MGR.	J. VANZEE
ARCH.	D. LAUNSTEIN
MECH.	R. WINKLER
ELEC.	K. BEACH
CIVIL	T. OSMAN
L.A.	K. BURKS
INT. DES.	D. WHITBECK
CONST. REP.	
APPR.	
DATE	09/30/2026
SCALE	AS INDICATED


ISSUANCE

	07/10/2026	95% CONSTRUCTION DOCUMENTS
	07/30/2026	CONSTRUCTION DOCUMENTS
1	09/30/2026	BULLETIN 01


EXTERIOR DETAILS

A313


9/30/2026 9:31:12 AM
SY: ; A313
EXTERIOR DETAILS
Autodesk Docs://71470024 - MSU New Transportation Services Garage/71470024-MSUTS-ARCH.rvt
THIS DOCUMENT HAS BEEN PREPARED BY PROGRESSIVE AE, INC. AS AN INSTRUMENT OF SERVICE. AND WHICH DESIGNS PROGRESSIVE AE, INC. SHALL RETAIN ALL COMMON LAW, STATUTORY AND OTHER RESERVED RIGHTS, INCLUDING THE COPYRIGHT HEREIN.

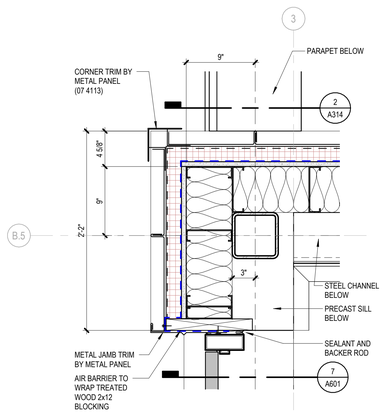


6 VENTHOUSE CORNER DETAIL
1 1/2" = 1'-0"

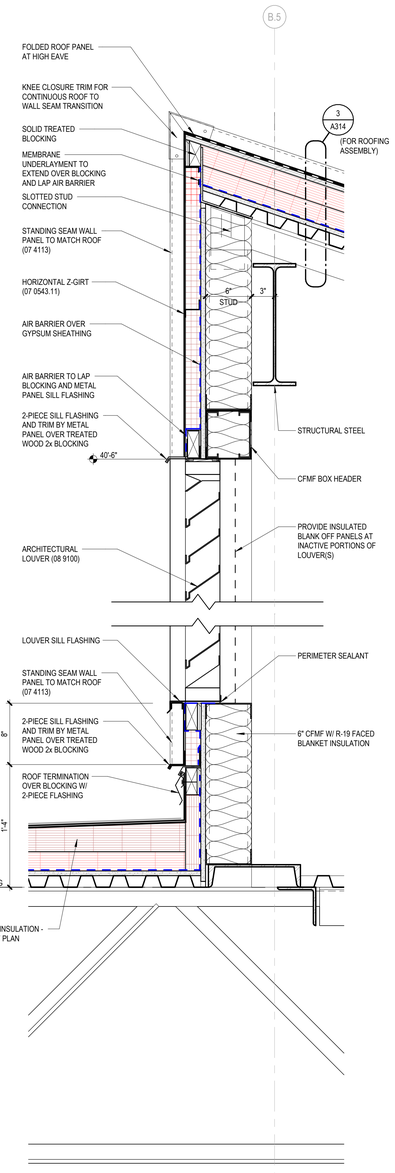


4 VENTHOUSE WALL DETAIL
1 1/2" = 1'-0"

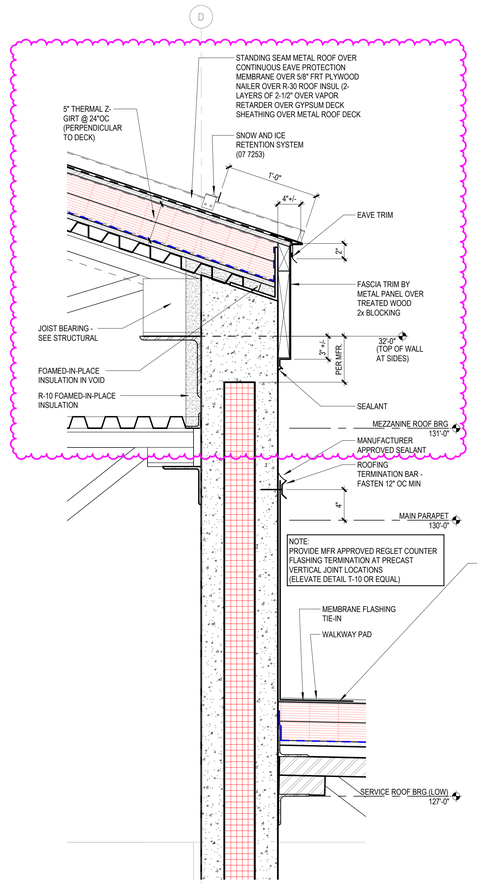

3 VENTHOUSE WALL DETAIL
1 1/2" = 1'-0"

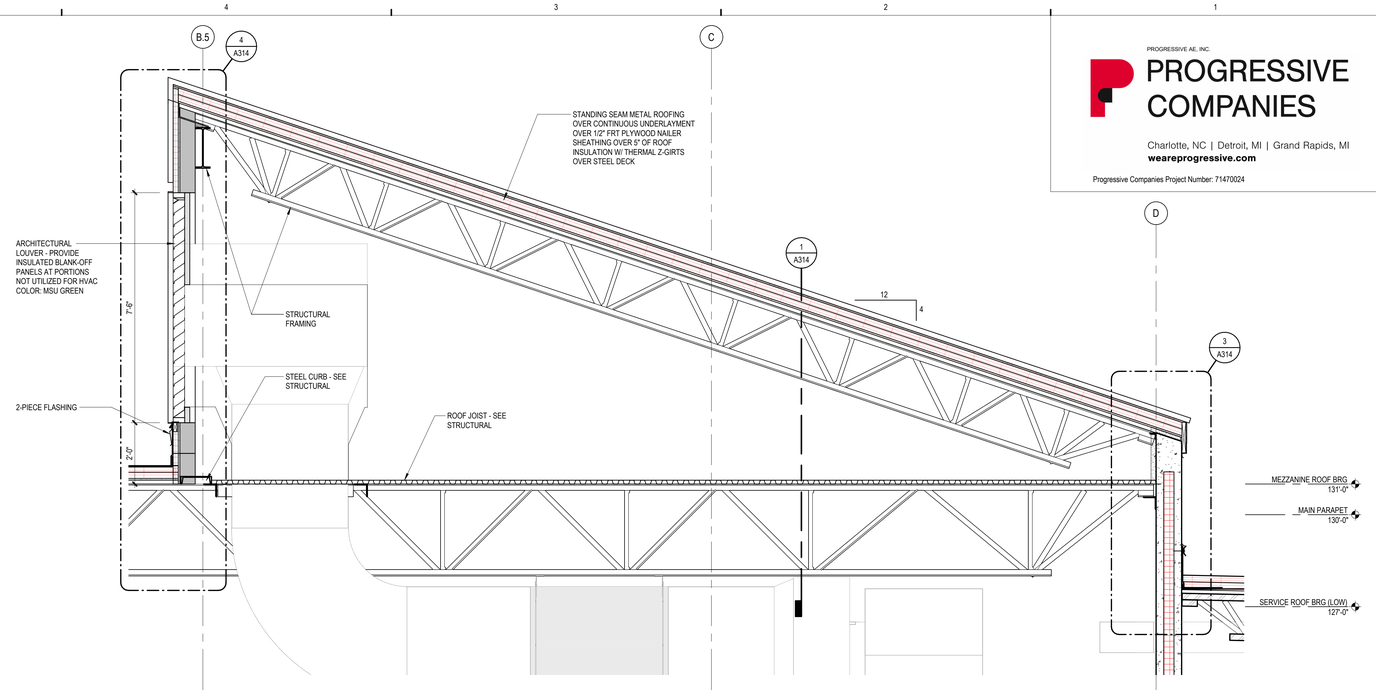

5 ENLARGED VENTHOUSE SECTION
1/2" = 1'-0"

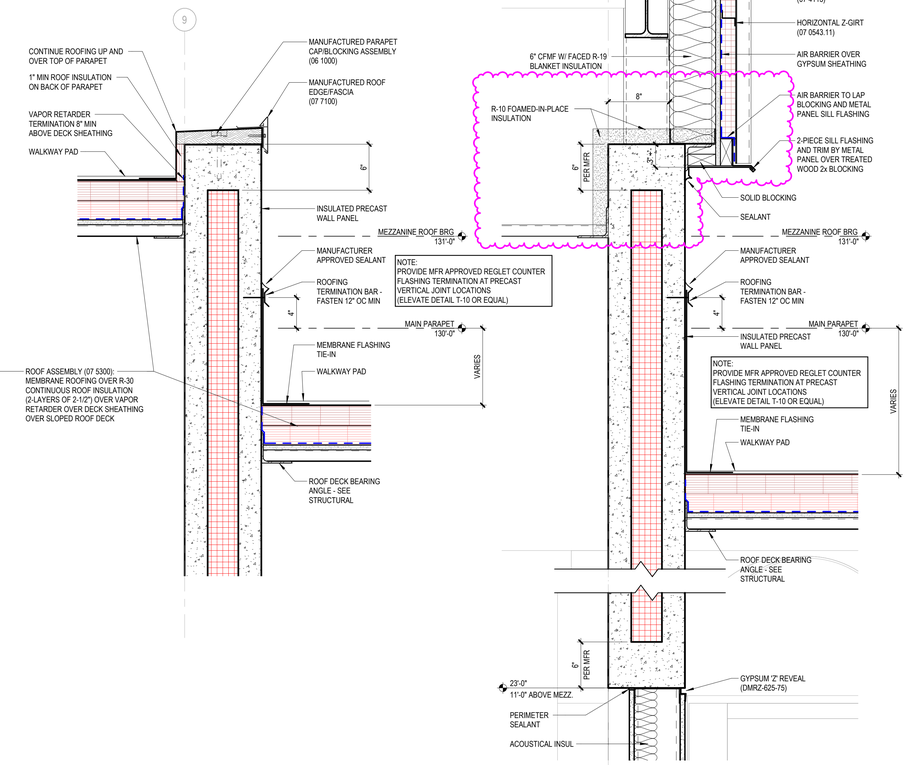

2 PARAPET DETAIL AT ROOF TRANSITION
1 1/2" = 1'-0"

1 VENTHOUSE WALL DETAIL
1 1/2" = 1'-0"

PROGRESSIVE AE, INC.
PROGRESSIVE COMPANIES
Charlotte, NC | Detroit, MI | Grand Rapids, MI
weareprogressive.com
Progressive Companies Project Number: 71470024

Infrastructure Planning and Facilities

MICHIGAN STATE UNIVERSITY

MICHIGAN STATE UNIVERSITY
Transportation Services Garage - Construct Original Building
MSU PROJ. NO. CP25063
169 SERVICE RD, EAST LANSING, MI 48824

STATE OF MICHIGAN
ERIC EDWARD BILLER
ARCHITECT
No. 1301056364
07/31/2026
LICENSED ARCHITECT

This item has been electronically signed and sealed by Eric E. Biller using a Digital Signature and date. Printed copies of this document are not considered signed and sealed and the signature must be verified on any electronic copies.


MSU PROJ. NO.	CP25063
PRJ. MGR.	J. VANZEE
ARCH.	D. LAUNSTEIN
MECH.	R. WINKLER
ELEC.	K. BEACH
CIVIL	T. OSMAN
L.A.	K. BURKS
INT. DES.	D. WHITBECK
CONST. REP.	
APPR.	D. LAUNSTEIN
DATE	07/10/26
SCALE	AS INDICATED

ISSUANCE
07/10/2026 95% CONSTRUCTION DOCUMENTS
07/30/2026 CONSTRUCTION DOCUMENTS


EXTERIOR DETAILS - VENTHOUSE

A314


7/30/2026 4:48:16 PM Autodesk Docs://71470024 - MSU New Transportation Services Garage/71470024-MSUTSG-ARCH.rvt
3/4" = 1'-0"
EXTERIOR DETAILS - VENTHOUSE
THIS DOCUMENT HAS BEEN PREPARED BY PROGRESSIVE AE, INC. AS AN INSTRUMENT OF SERVICE. AND PROGRESSIVE AE, INC. SHALL RETAIN ALL COMMON LAW, STATUTORY AND OTHER RESERVED RIGHTS, INCLUDING THE COPYRIGHT THERETO.

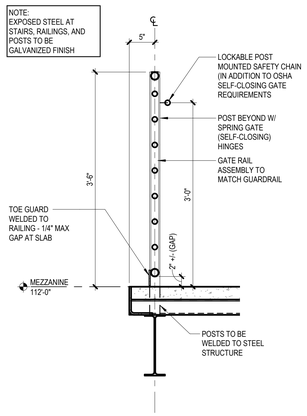


8 DETAIL AT RAILING GATE
1" = 1'-0"

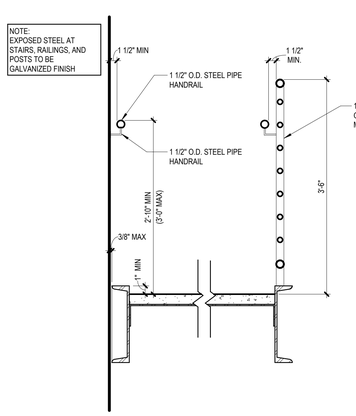


7 STAIR HANDRAIL & GUARDRAIL DETAIL
1" = 1'-0"

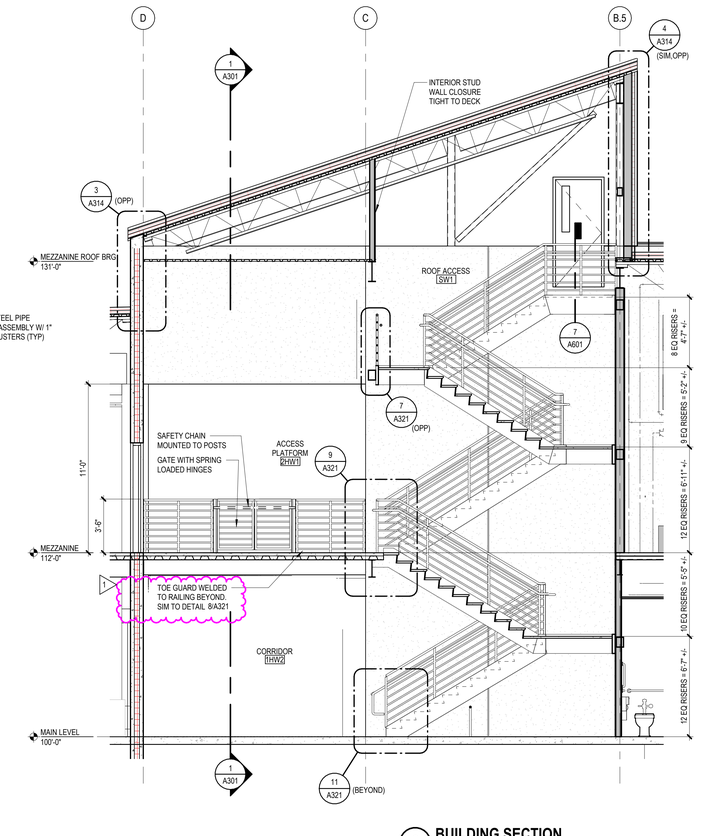


6 BUILDING SECTION
1/4" = 1'-0"

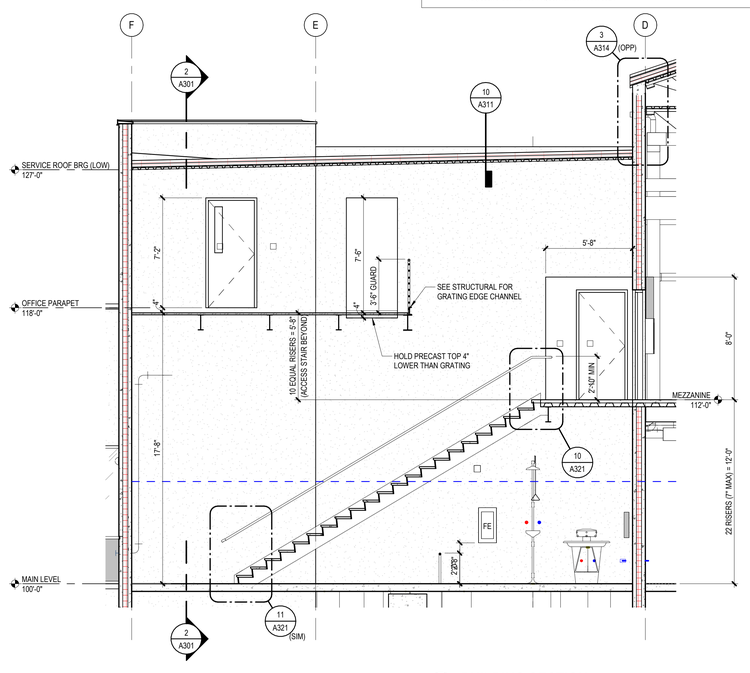


5 BUILDING SECTION
1/4" = 1'-0"

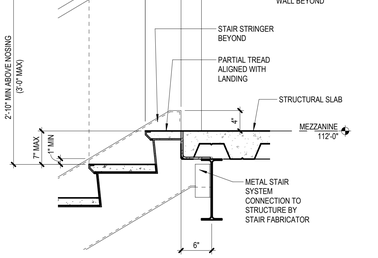



10 TOP OF RUN STAIR DETAIL
1" = 1'-0"

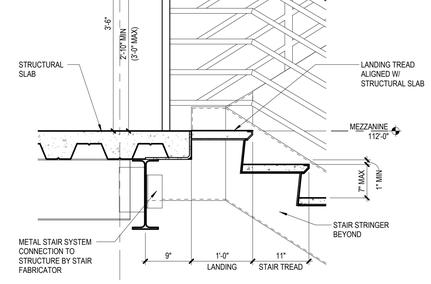



9 TOP OF RUN STAIR DETAIL
1" = 1'-0"

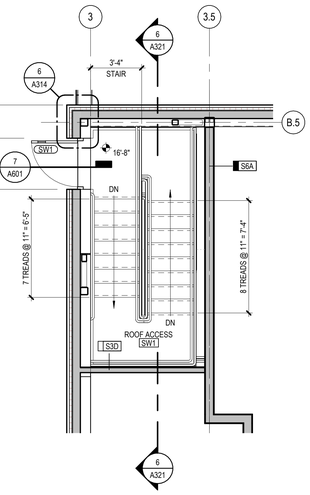

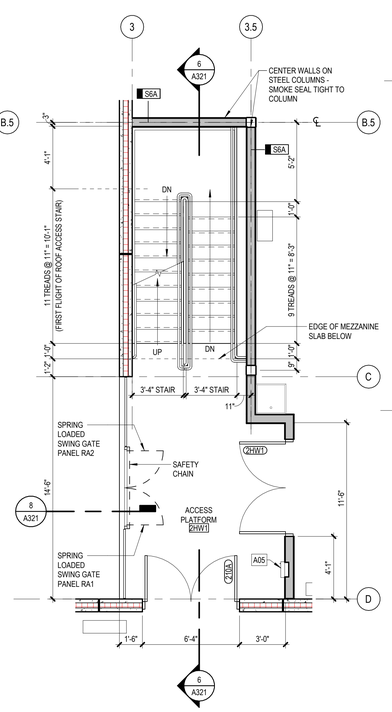

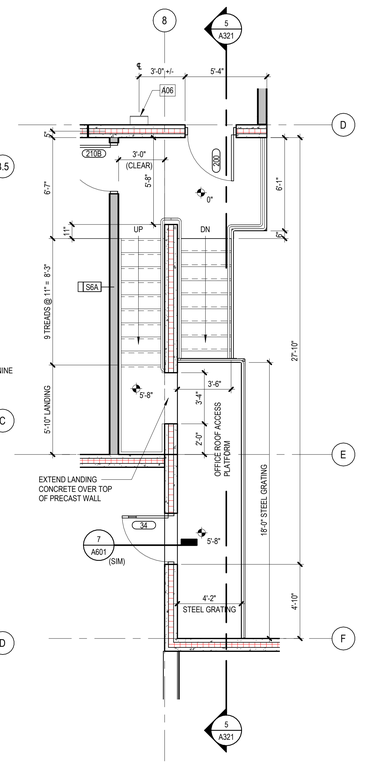

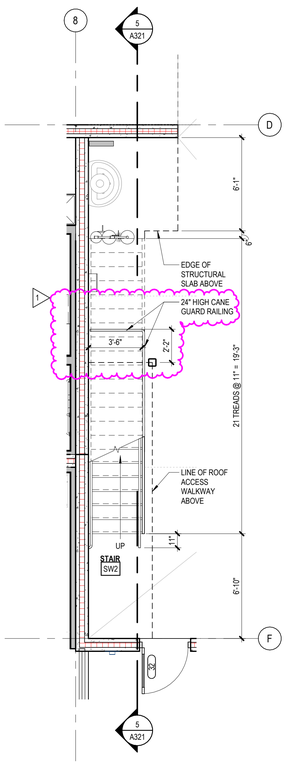

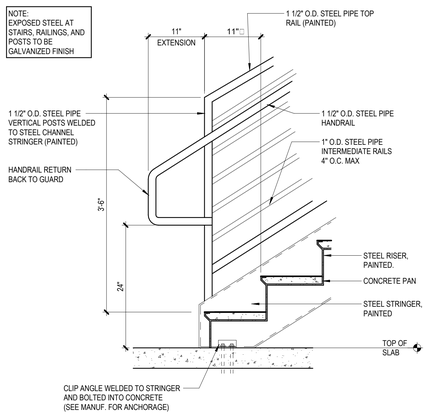

11 STAIR BASE W/ GUARDRAIL
1" = 1'-0"

4 ENLARGED STAIR PLAN - ROOF ACCESS
1/4" = 1'-0"

3 ENLARGED STAIR PLAN - MEZZANINE
1/4" = 1'-0"

2 ENLARGED STAIR PLAN - ROOF ACCESS
1/4" = 1'-0"

1 ENLARGED STAIR PLAN - MAIN LEVEL
1/4" = 1'-0"

PROGRESSIVE AE, INC.
PROGRESSIVE COMPANIES
Charlotte, NC | Detroit, MI | Grand Rapids, MI
weareprogressive.com
Progressive Companies Project Number: 71470024

Infrastructure Planning and Facilities

MICHIGAN STATE UNIVERSITY

MICHIGAN STATE UNIVERSITY
Transportation Services Garage - Construct Original Building
MSU PROJ. NO. CP25063
169 SERVICE RD, EAST LANSING, MI 48824

MSU PROJ. NO.	CP25063
PRJ. MGR.	J. VANZEE
ARCH.	D. LAUNSTEIN
MECH.	R. WINKLER
ELEC.	K. BEACH
CIVIL	T. OSMAN
L.A.	K. BURKS
INT. DES.	D. WHITBECK
CONST. REP.	
APPR.	
DATE	09/30/2026
SCALE	AS INDICATED

ISSUANCE


	07/10/2026	95% CONSTRUCTION DOCUMENTS
	07/30/2026	CONSTRUCTION DOCUMENTS
1	09/30/2026	BULLETIN 01

STAIR PLANS, SECTIONS AND DETAILS


A321

9/30/2026 9:31:17 AM Autodesk Docs://71470024 - MSU New Transportation Services Garage/71470024-ARC(IT)-ARCH.rvt
STAIR PLANS, SECTIONS AND DETAILS


THIS DOCUMENT HAS BEEN PREPARED BY PROGRESSIVE A/E, INC. (A/E) AND PURSUANT TO SERVICE, AND PROGRESSIVE A/E, INC. SHALL RETAIN ALL COMMON LAW, STATUTORY AND OTHER RESERVED RIGHTS, INCLUDING THE COPYRIGHT THERETO.

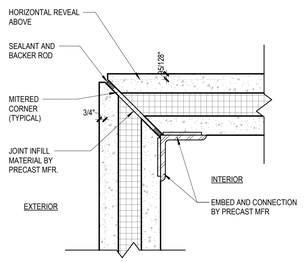


7 TYPICAL PRECAST OUTSIDE CORNER
1 1/2" = 1'-0"

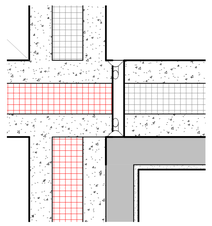


8 PRECAST PANEL INTERSECTION
1 1/2" = 1'-0"

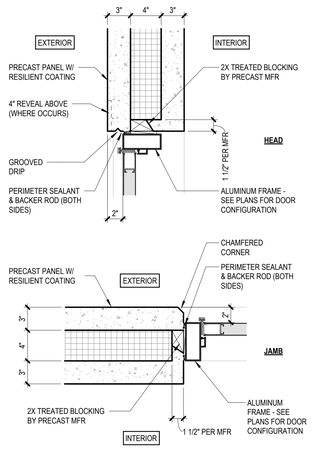


9 ALUMINUM FRAME AT PRECAST PANEL
1 1/2" = 1'-0"

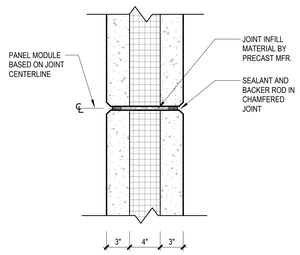


10 TYPICAL PRECAST PANEL JOINT
1 1/2" = 1'-0"

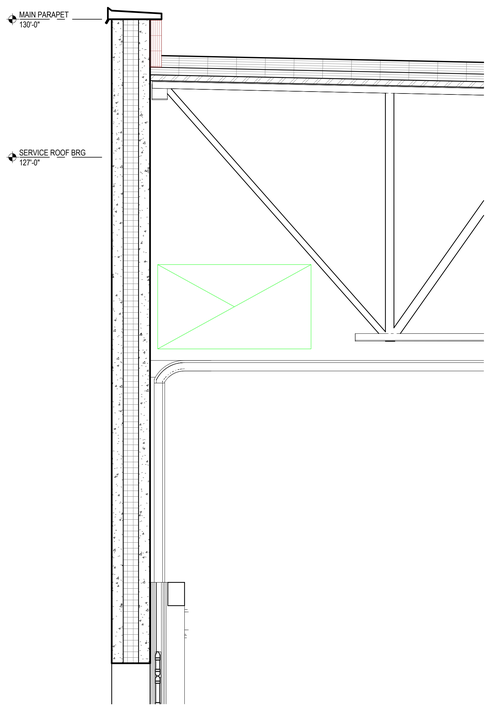


4 ROLLING DOOR HEAD AT PRECAST
3/4" = 1'-0"

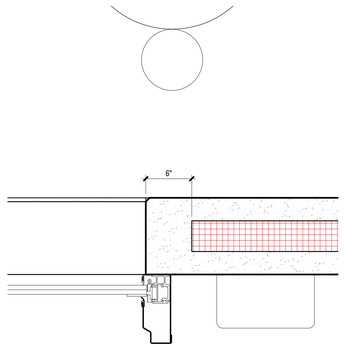

5 ROLLING DOOR JAMB AT PRECAST
1 1/2" = 1'-0"

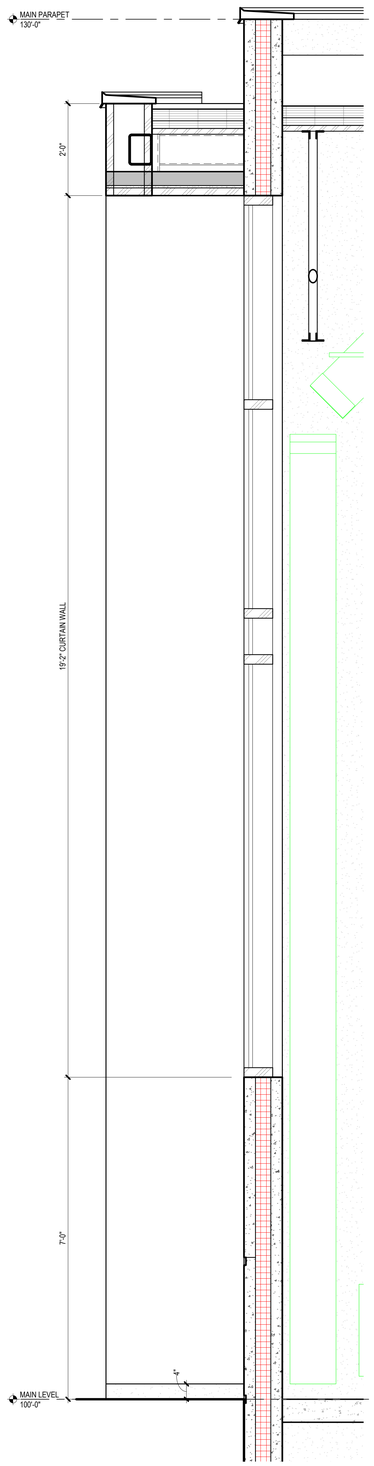

3 WALL SECTION
3/4" = 1'-0"

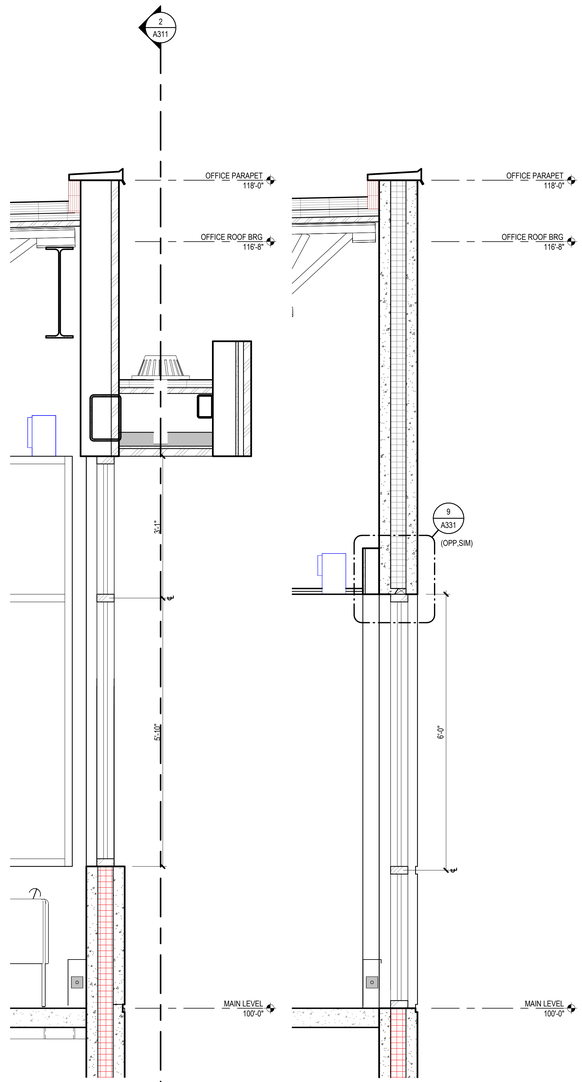

2 Detail 9
3/4" = 1'-0"

1 WALL SECTION
3/4" = 1'-0"

PROGRESSIVE AE, INC.

PROGRESSIVE COMPANIES

Charlotte, NC | Detroit, MI | Grand Rapids, MI

weareprogressive.com

Progressive Companies Project Number: 71470024

Infrastructure Planning and Facilities

MICHIGAN STATE UNIVERSITY

MICHIGAN STATE UNIVERSITY
TRANSPORTATION SERVICES

169 SERVICES DR, EAST LANSING , MI 48824

NOT FOR CONSTRUCTION

If this document is sealed and signed in a digital or electronic format and is received from someone other than the sealing professional identified in the document, you must contact the sealing professional in writing to validate authenticity of the document. The sealing professional disclaims the seal and signature and shall not be liable for any liability associated with it where the authenticity of any digital or electronic seal or signature has not been validated in this manner.

MSU PROJ. NO.
CP25063


PRJ. MGR.	J. VANZEE
ARCH.	D. LAUNSTEIN
MECH.	R. WINKLER
ELEC.	K. BEACH
CIVIL	T. OSMAN
L.A.	K. BURKS
INT. DES.	D. WHITBECK
CONST. REP.	
APPR.	
DATE	04/28/26
SCALE	AS INDICATED

ISSUANCE
04/28/2026 DESIGN DEVELOPMENT


EXTERIOR DETAILS

A331

4/27/2026 5:19:04 PM Autodesk Docs://71470024 - MSU New Transportation Services Garage/71470024_MSU_TS_ARCH.rvt
3D - A331
EXTERIOR DETAILS
THIS DOCUMENT HAS BEEN PREPARED BY PROGRESSIVE AE, INC. AT AN INSTRUMENT OF SERVICE, AND PROGRESSIVE AE, INC. SHALL RETAIN ALL COMMON LAW, STATUTORY AND OTHER RESERVED RIGHTS, INCLUDING THE COPYRIGHT THERETO.

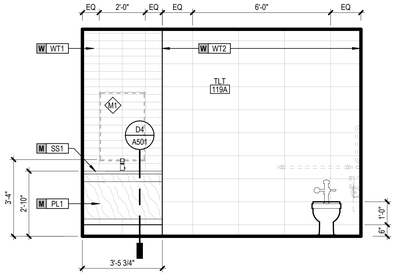

A6 **INTERIOR ELEVATION**
3/8" = 1'-0"

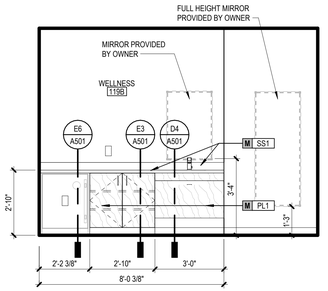

A4 **CABINET ELEVATION**
3/8" = 1'-0"

RESTROOM ACCESSORIES

MARK	MODEL	MANUFACTURER	DESCRIPTION
CH	K-2205	MAGNUSON GROUP	COAT HOOK AT 3'-6"
CR	1204-2 + 1204-1	AMERICAN SPECIALTIES INC	SHOWER CURTAIN ROD - 1-1/4" DIA. BAR, STAINLESS STEEL+SHOWER CURTAIN ROD END FLANGES - ONE PAIR (1204-2 + 1204-1)
G1	B-6806 18"	BOBRICK	18" GRAB BAR VERTICAL
G2	B-490 36"	BOBRICK	36" GRAB BAR
G3	B-490 42"	BOBRICK	42" GRAB BAR
G4	B-6806 30"	BOBRICK	30" GRAB BAR
M1	B-290 2436	BOBRICK	36" WELDED FRAME MIRROR
M2	K-38023-DLM-BLL	KOHLER	22 X 34 INCH RECTANGULAR LIGHTED MIRROR
M3	B-290 2460	BOBRICK	60" WELDED FRAME MIRROR
SD	B-2013	BOBRICK	AUTOMATIC SOAP DISPENSER
SN	B-254	BOBRICK	SANITARY NAPKIN DISPOSAL
SS2	8203-33	AMERICAN SPECIALTIES	RECTANGULAR FOLDING SHOWER SEAT 33"
T1	TW-14RP	GAMCO	RECESSED COMBINATION ROLL TOWEL DISPENSER AND WASTE RECEPTACLE
T2	B-262	BOBRICK	SURFACE MOUNTED PAPER TOWEL DISPENSER
TP	B-2888	BOBRICK	CLASSIC SERIES SURFACE MOUNTED MULTI-ROLL TOILET TISSUE DISPENSER

APPLIANCE SCHEDULE

TYPE	DESCRIPTION	PROVIDED BY
A1	REFRIGERATOR	OWNER
A2	MICROWAVE	OWNER
A3	COFFEE MAKER	ONWER
A4	WASHER	OWNER
A5	DRYER	OWNER

PROGRESSIVE AE, INC.
PROGRESSIVE COMPANIES
Charlotte, NC | Detroit, MI | Grand Rapids, MI
weareprogressive.com


Progressive Companies Project Number: 71470024


INTERIOR ELEVATION GENERAL NOTES

1. REFER TO A700 SERIES DRAWINGS FOR FINISH MATERIAL LIST AND DETAILED FINISH INFORMATION.
2. REFER TO CASEWORK LEGEND ON THIS SHEET FOR TYPICAL CASEWORK ANNOTATIONS AND SYMBOLOGY.
3. ALL COUNTERTOPS SHALL BE 34" AFF (AS REQUIRED FOR ACCESSIBILITY) UNLESS NOTED OTHERWISE.
4. ALL WORK SURFACES SHALL BE 30" AFF UNLESS NOTED OTHERWISE.
5. EXPOSED OUTSIDE CORNERS OF COUNTERTOPS SHALL BE EASED. REFER TO DRAWINGS FOR ADDITIONAL RADIUS REQUIREMENTS.


CASEWORK LEGEND AND NOTES

1. ALL SHELVES ARE ADJUSTABLE, UNLESS NOTED OTHERWISE.
2. PROVIDE EQUAL SIZED FILLER PANELS AT CABINET ELEVATIONS. MINIMUM 1" AND MAXIMUM 3" UNLESS NOTED OTHERWISE.
3. PROVIDE FINISH BASE AT ALL BASE CABINETS TO MATCH ADJACENT WALL BASE, UNLESS NOTED OTHERWISE.
4. PROVIDE SEALANT AT BOTTOM, TOP AND ENDS OF BACKSPLASHES AND SIDESPLASHES.
5. PROVIDE 2" LIGHT VALANCE AT ALL WALL CABINETS WITH UNDERCABINET LIGHTING.

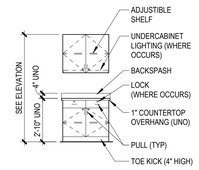


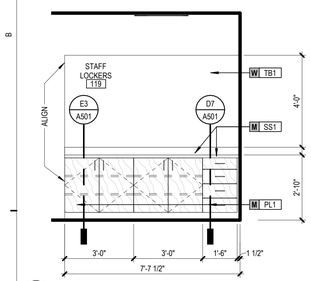


C7 **CABINET ELEVATION**
3/8" = 1'-0"

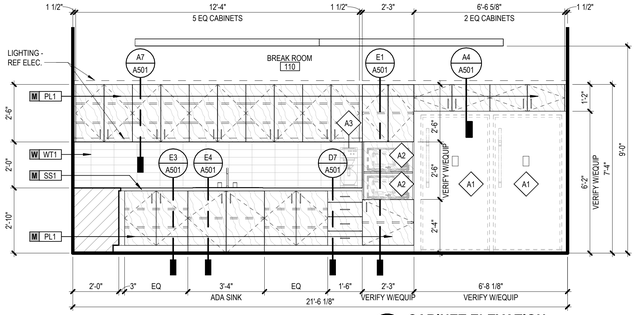


C6 **CABINET ELEVATION**
3/8" = 1'-0"

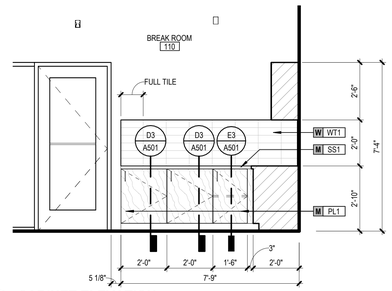


C4 **CABINET ELEVATION**
3/8" = 1'-0"

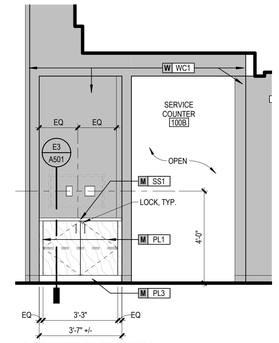


C2 **CABINET ELEVATION**
3/8" = 1'-0"

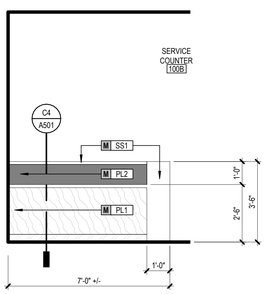


D7 **CABINET ELEVATION**
3/8" = 1'-0"

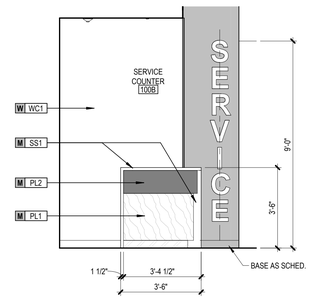


D6 **CABINET ELEVATION**
3/8" = 1'-0"

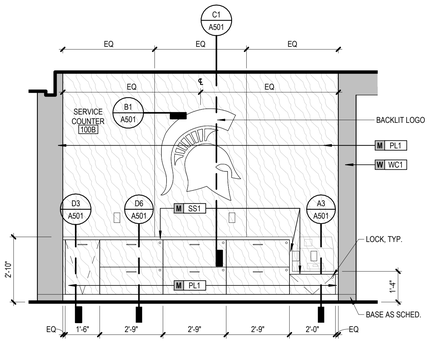


D5 **CABINET ELEVATION**
3/8" = 1'-0"

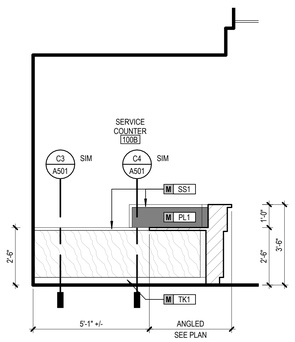


D4 **CABINET ELEVATION**
3/8" = 1'-0"

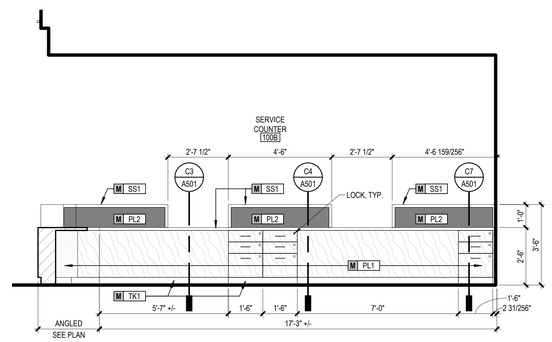


D2 **CABINET ELEVATION**
3/8" = 1'-0"

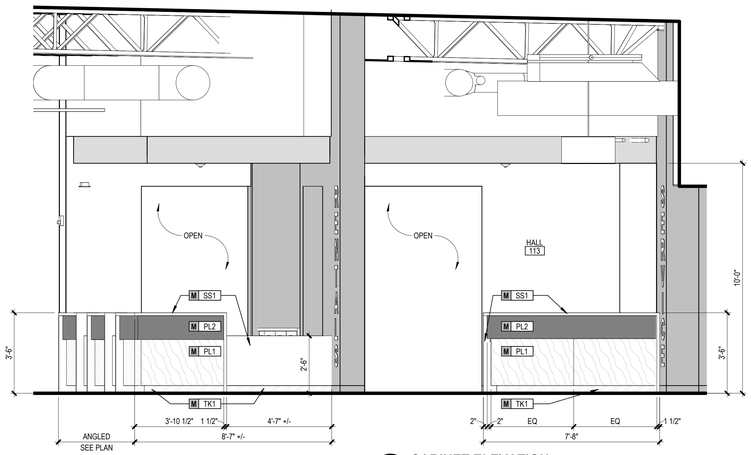

E7 **CABINET ELEVATION**
3/8" = 1'-0"

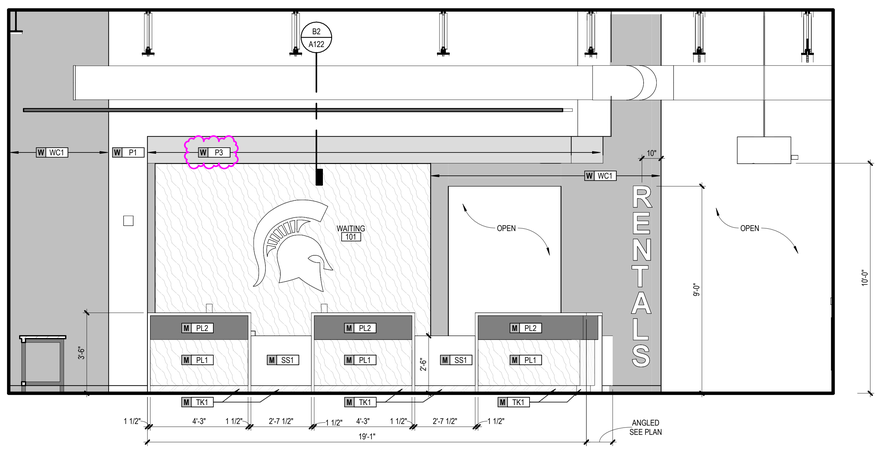

E5 **CABINET ELEVATION**
3/8" = 1'-0"

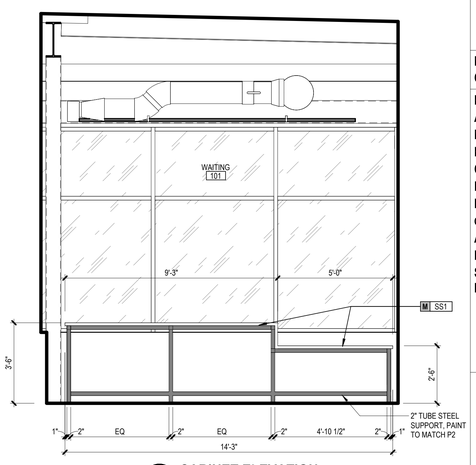

E2 **CABINET ELEVATION**
3/8" = 1'-0"

MICHIGAN STATE UNIVERSITY
Infrastructure Planning and Facilities
MICHIGAN STATE UNIVERSITY
Transportation Services Garage - Construct Original Building
MSU PROJ. NO. CP25063
169 SERVICE RD, EAST LANSING, MI 48824

STATE OF MICHIGAN
ERIC EDWARD BILLER
ARCHITECT
No. 1301056364
07/31/2025
REGISTERED ARCHITECT

This item has been electronically signed and sealed by Eric E. Biller using a Digital Signature and date. Printed copies of this document are not considered signed and sealed and the signature must be verified on any electronic copies.

MSU PROJ. NO. CP25063

PRJ. MGR.	J. VANZEE
ARCH.	D. LAUNSTEIN
MECH.	R. WINKLER
ELEC.	K. BEACH
CIVIL	T. OSMAN
L.A.	K. BURKS
INT. DES.	D. WHITBECK
CONST. REP.	
APPR.	D. LAUNSTEIN
DATE	07/10/26
SCALE	AS INDICATED

ISSUANCE
07/10/2026 95% CONSTRUCTION DOCUMENTS
07/30/2026 CONSTRUCTION DOCUMENTS

INTERIOR ELEVATIONS

A401

7/30/2026 5:45:26 PM
Autodesk Docs://71470024 - MSU New Transportation Services Garage/71470024-MSUTS_ARCH.rvt
3D - A403
INTERIOR ELEVATIONS
THIS DOCUMENT HAS BEEN PREPARED BY PROGRESSIVE AE, INC. AS AN INSTRUMENT OF SERVICE, AND APROGRESSIVE AE, INC. SHALL RETAIN ALL COMMON LAW, STATUTORY AND OTHER RESERVED RIGHTS, INCLUDING THE COPYRIGHT HERETO